

COMPASS LAND SURVEYS

10 - 12 High Street,

Wem

Shropshire

SY4 5AA

TEL: 01939 234850

E-mail: mail@compassland.co.uk

TOPOGRAPHIC SURVEY OF LAND
AT MAINWARING FARM, CONGLETON
ROAD, MDW CDP, ST7 3PJ.

for

MR & MRS K ROBERTS.

Mainwaring Farm,

Congleton Road,

Mow Cop,

Staffordshire,

ST7 3PJ.


N5000

N4950

N4900

E4950

E5000

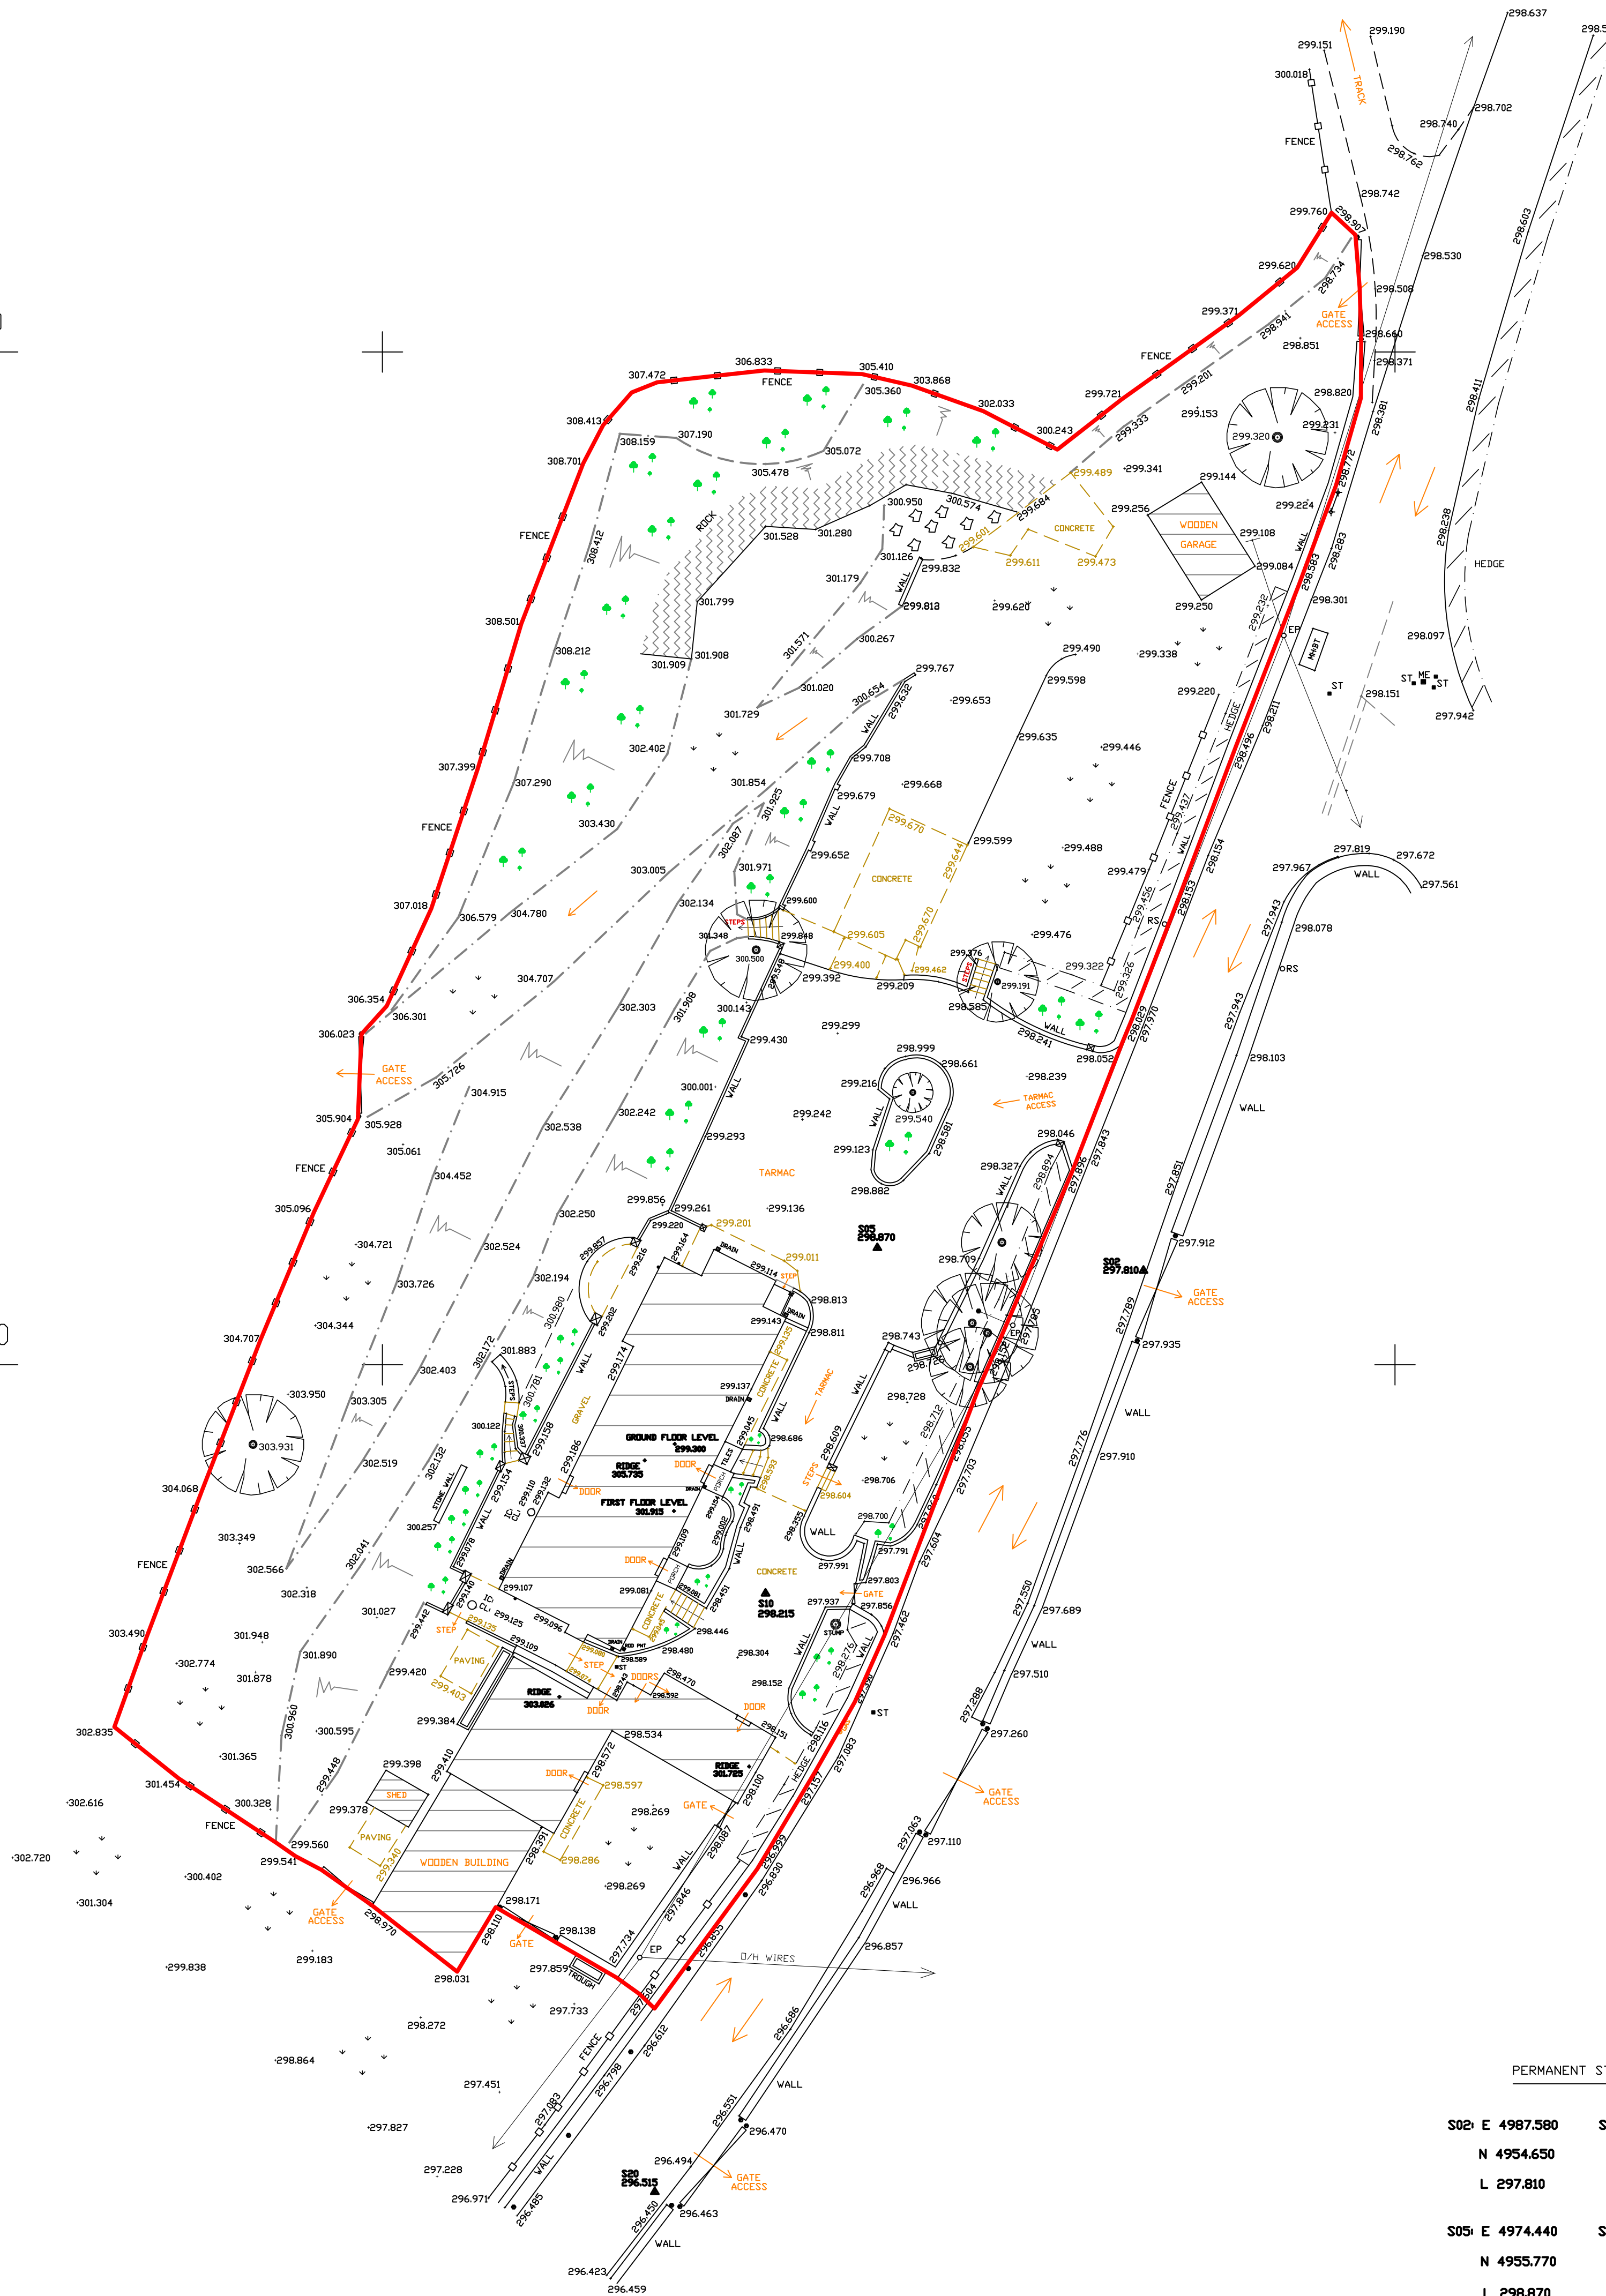

*** NOTE ***
SURFACE SERVICE FEATURES
& POINTS SURVEYED WHERE
VISIBLE, DUE TO -
LONG GRASS/VEGETATION.
STUDY OF EXISTING DRAINAGE
PLANS & A DRAINAGE SURVEY
SHOULD BE CARRIED OUT BEFORE
DESIGN \ EXCAVATION.

REMARKS:

ALL LEVELS RELATED TO ORDNANCE
SURVEY BENCH MARK. - 295.611m ADD

FOOTPATH \ VERGE LINES
SHOWN IN BROWN.

GRASSED AREAS

SMALL TREE \
BUSH \ PLANTING
AREAS

SOME INDIVIDUAL
TREES SHOWN

PERMANENT STATIONS:

S02: E 4987.580	S10: E 4968.920
N 4954.650	N 4938.710
L 297.810	L 298.215
S05: E 4974.440	S20: E 4963.455
N 4955.770	N 4909.170
L 298.870	L 296.515

SCALE: 1:200
PLAN REF: KRM/MAINWARING/01

SURVEYED:- NOVEMBER 2021.