
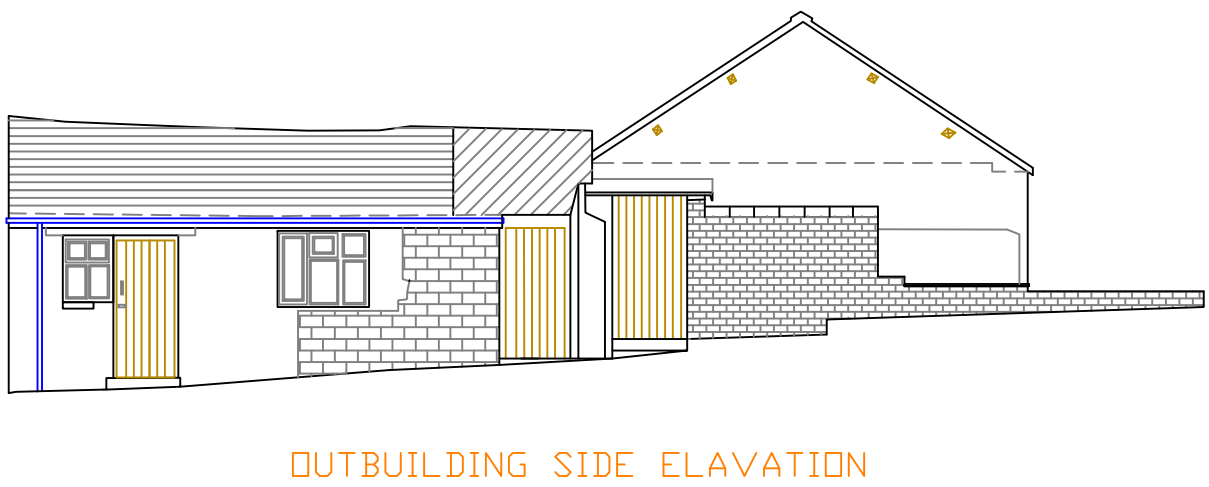
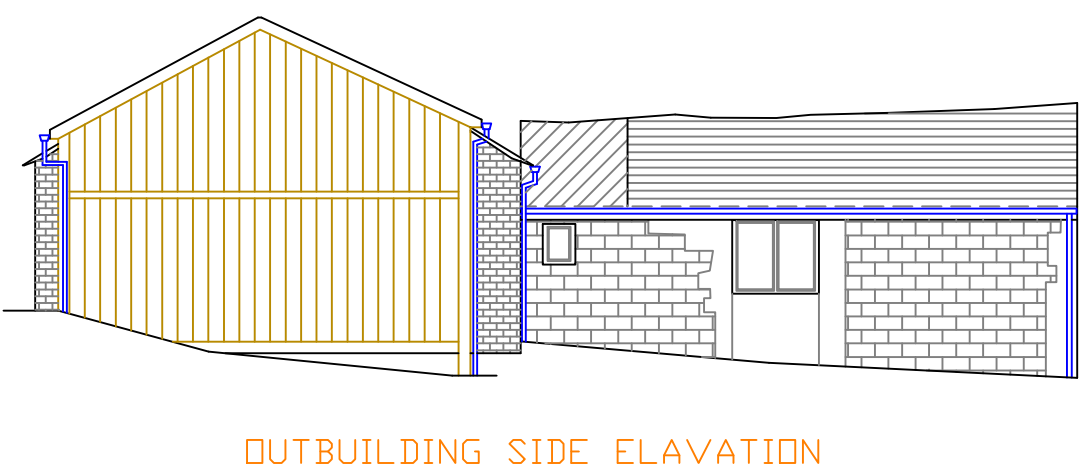
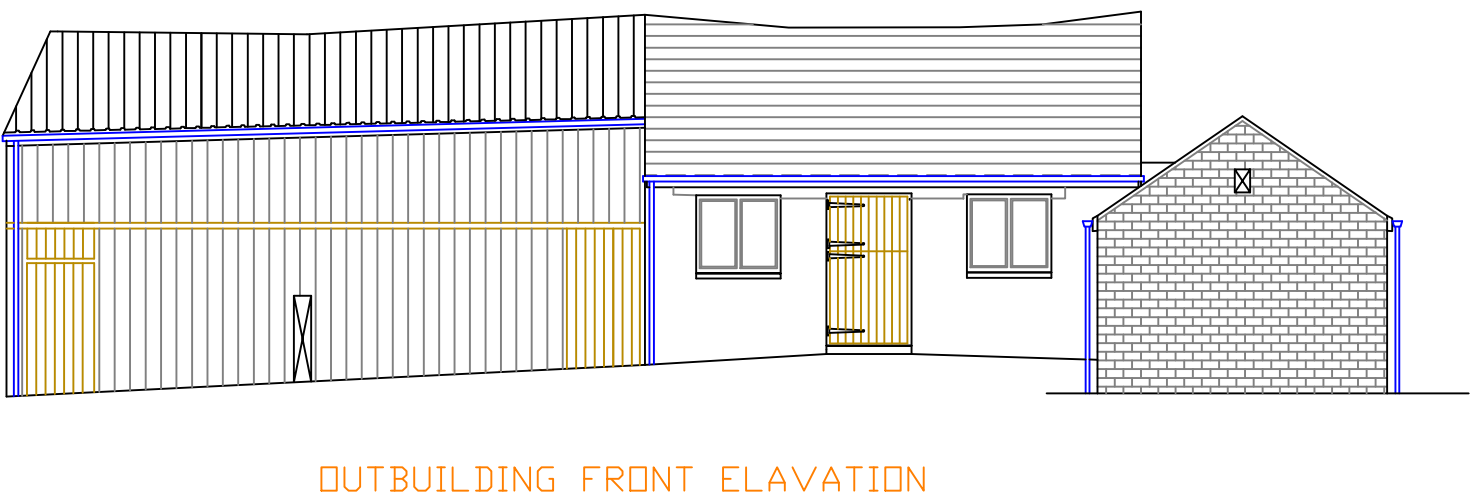
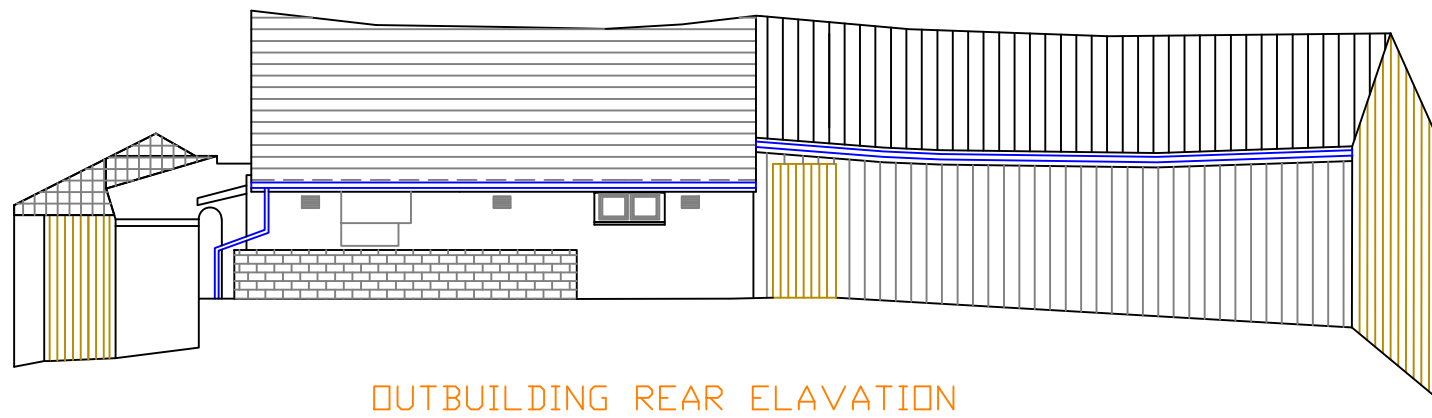
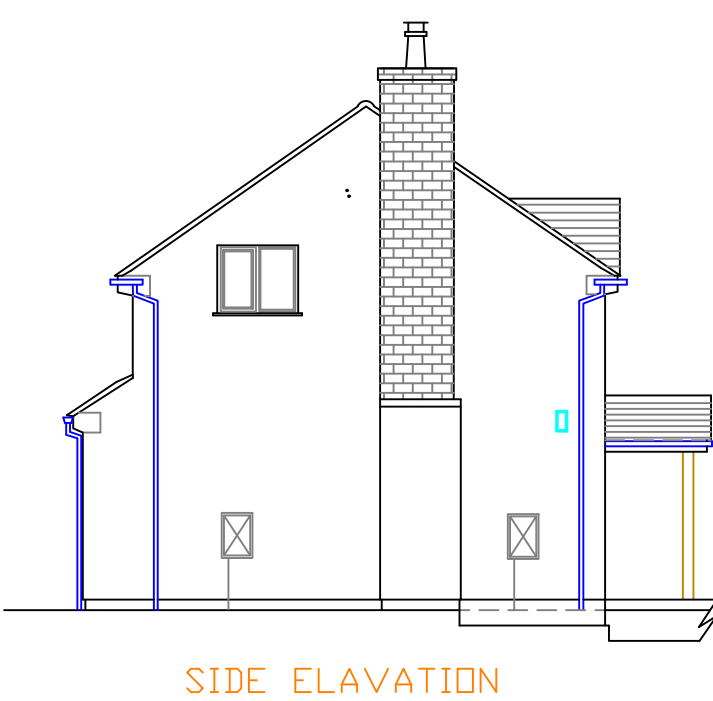
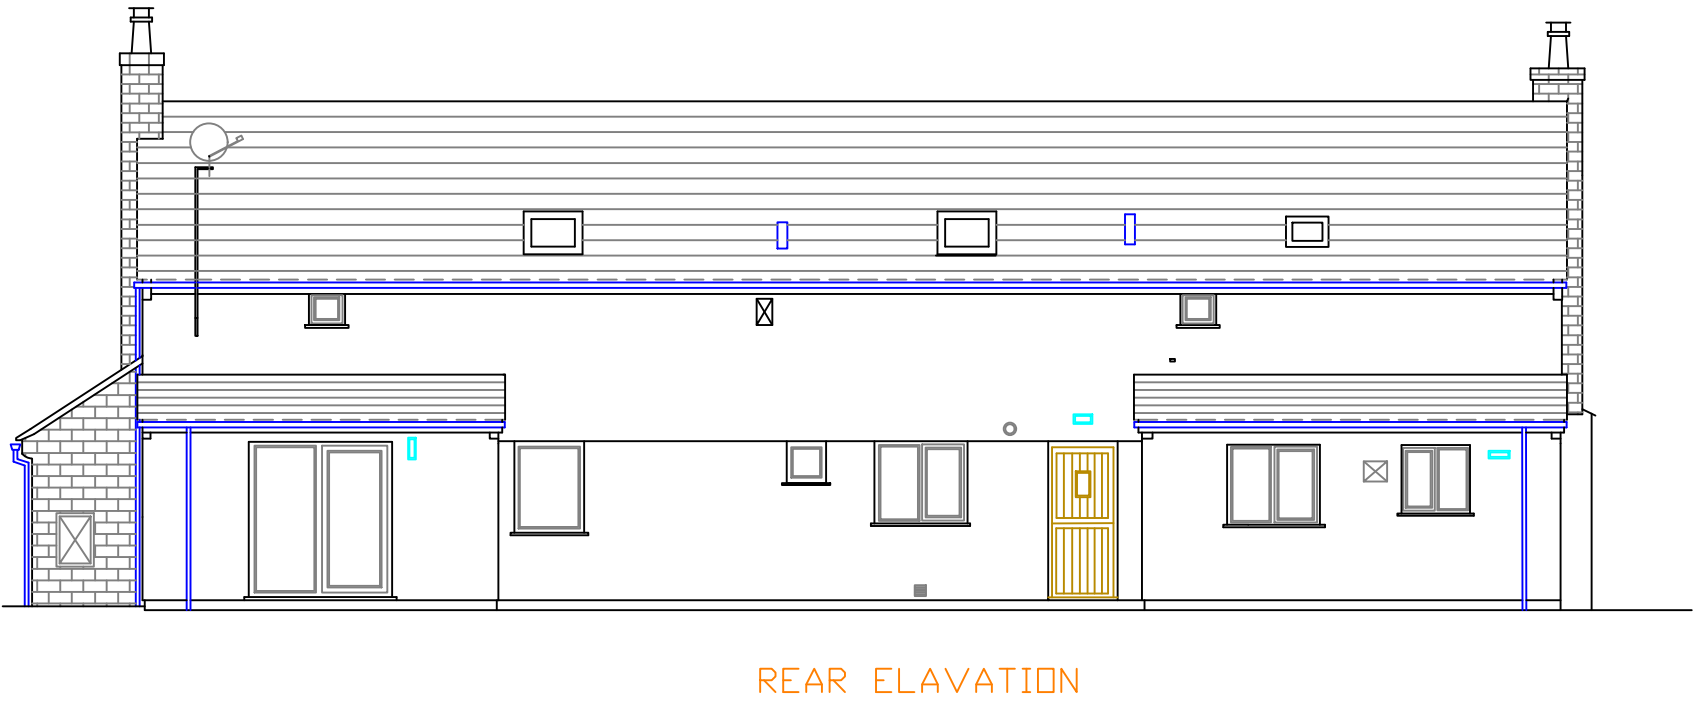
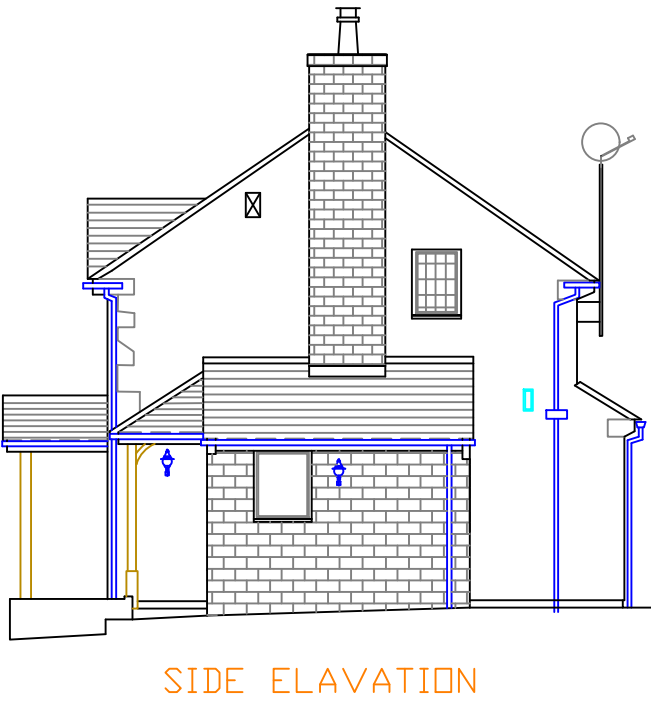
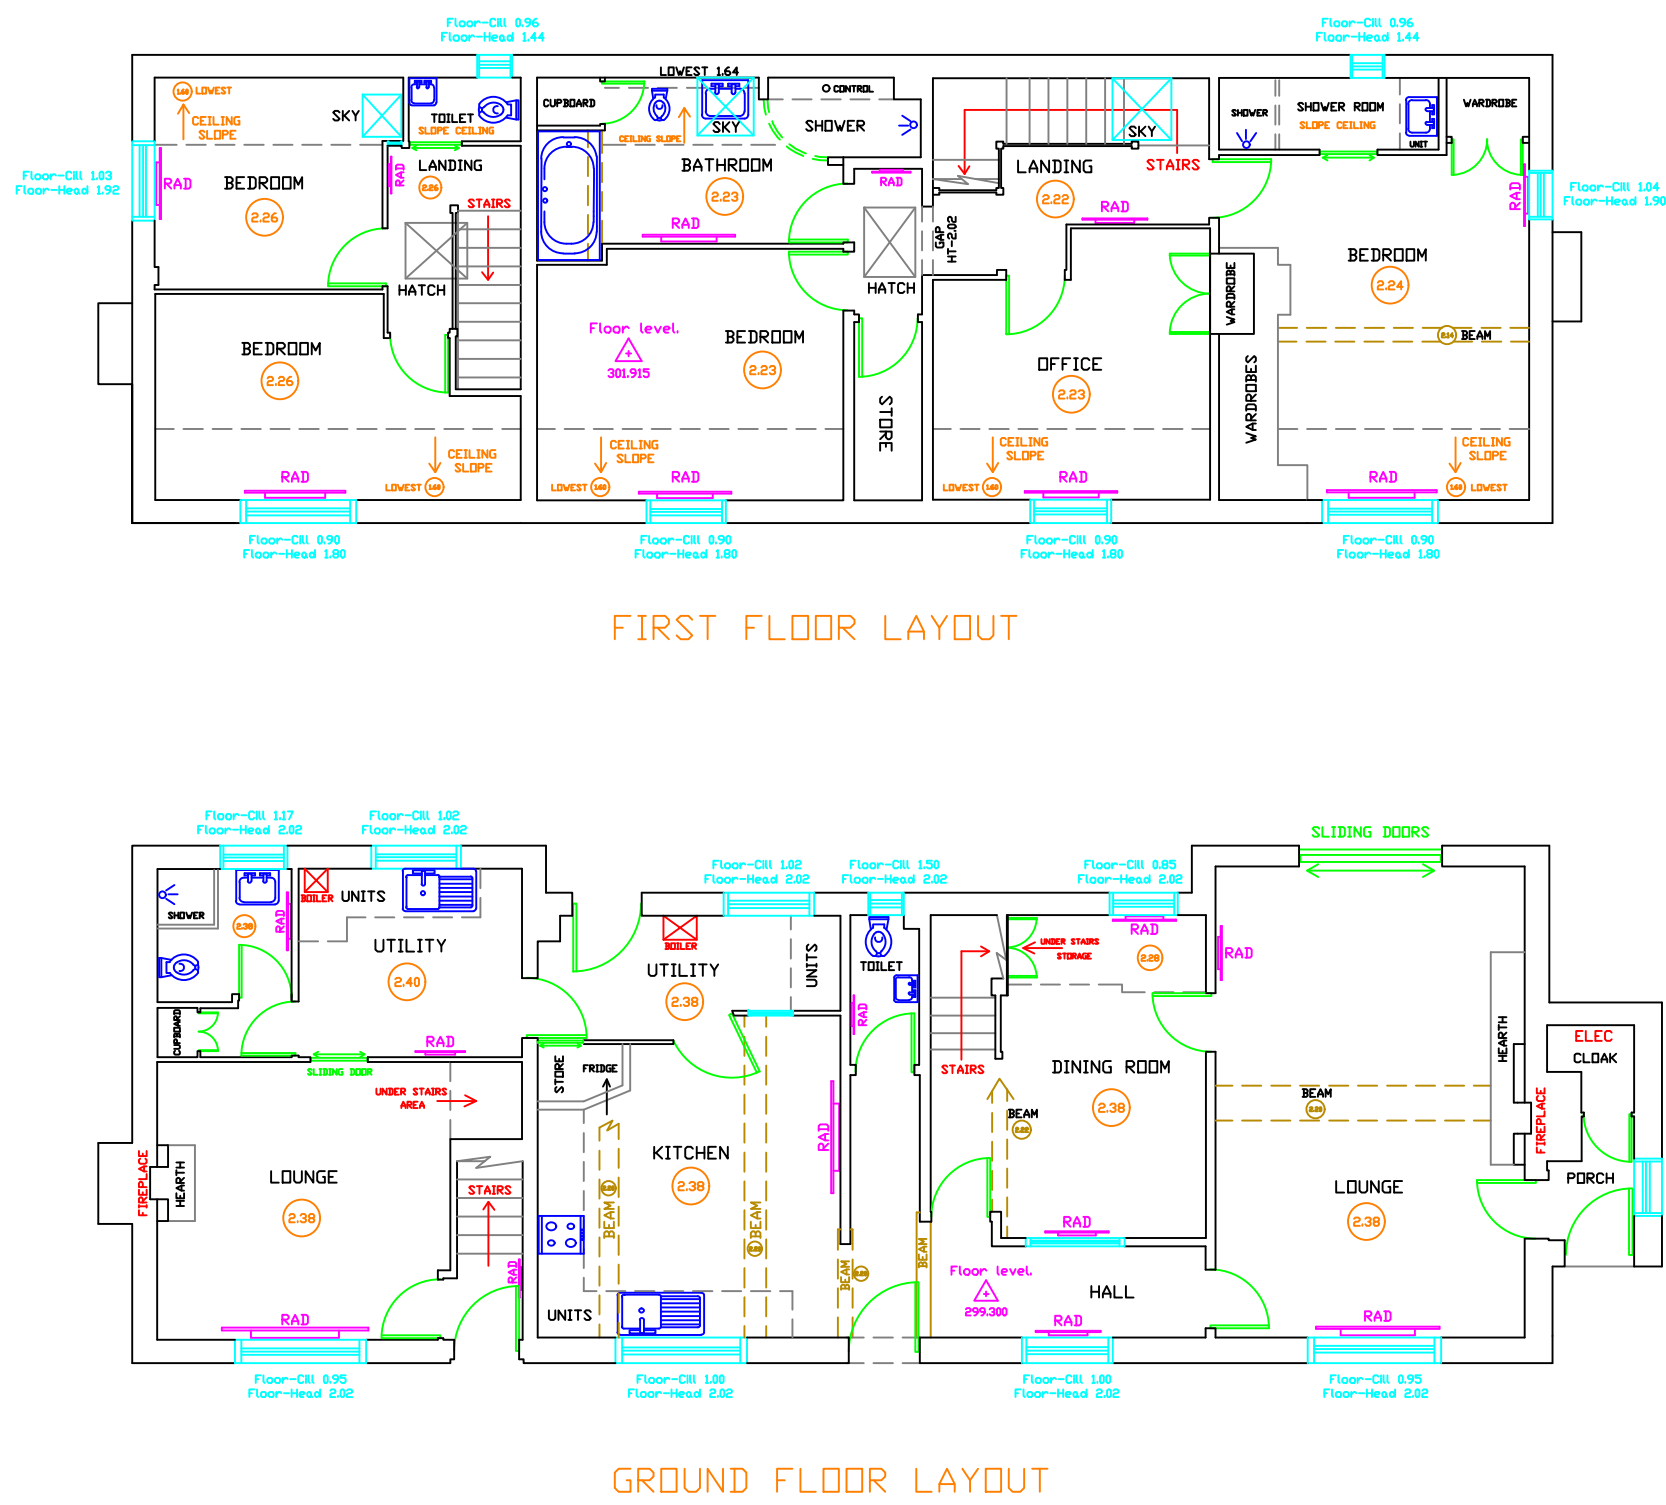


10 - 12 High Street,  
Wem  
Shropshire  
SY4 5AA  
TEL: 01939 234850  
E-mail: mail@compassland.co.uk

INTERNAL LAYOUT & ELEVATION  
SURVEY OF MAINWARING FARM,  
CONGLETON ROAD, MDW COP.

for  
MR & MRS K ROBERTS.

Mainwaring Farm,  
Congleton Road,  
Mow Cop,  
Staffordshire,  
ST7 3PJ.

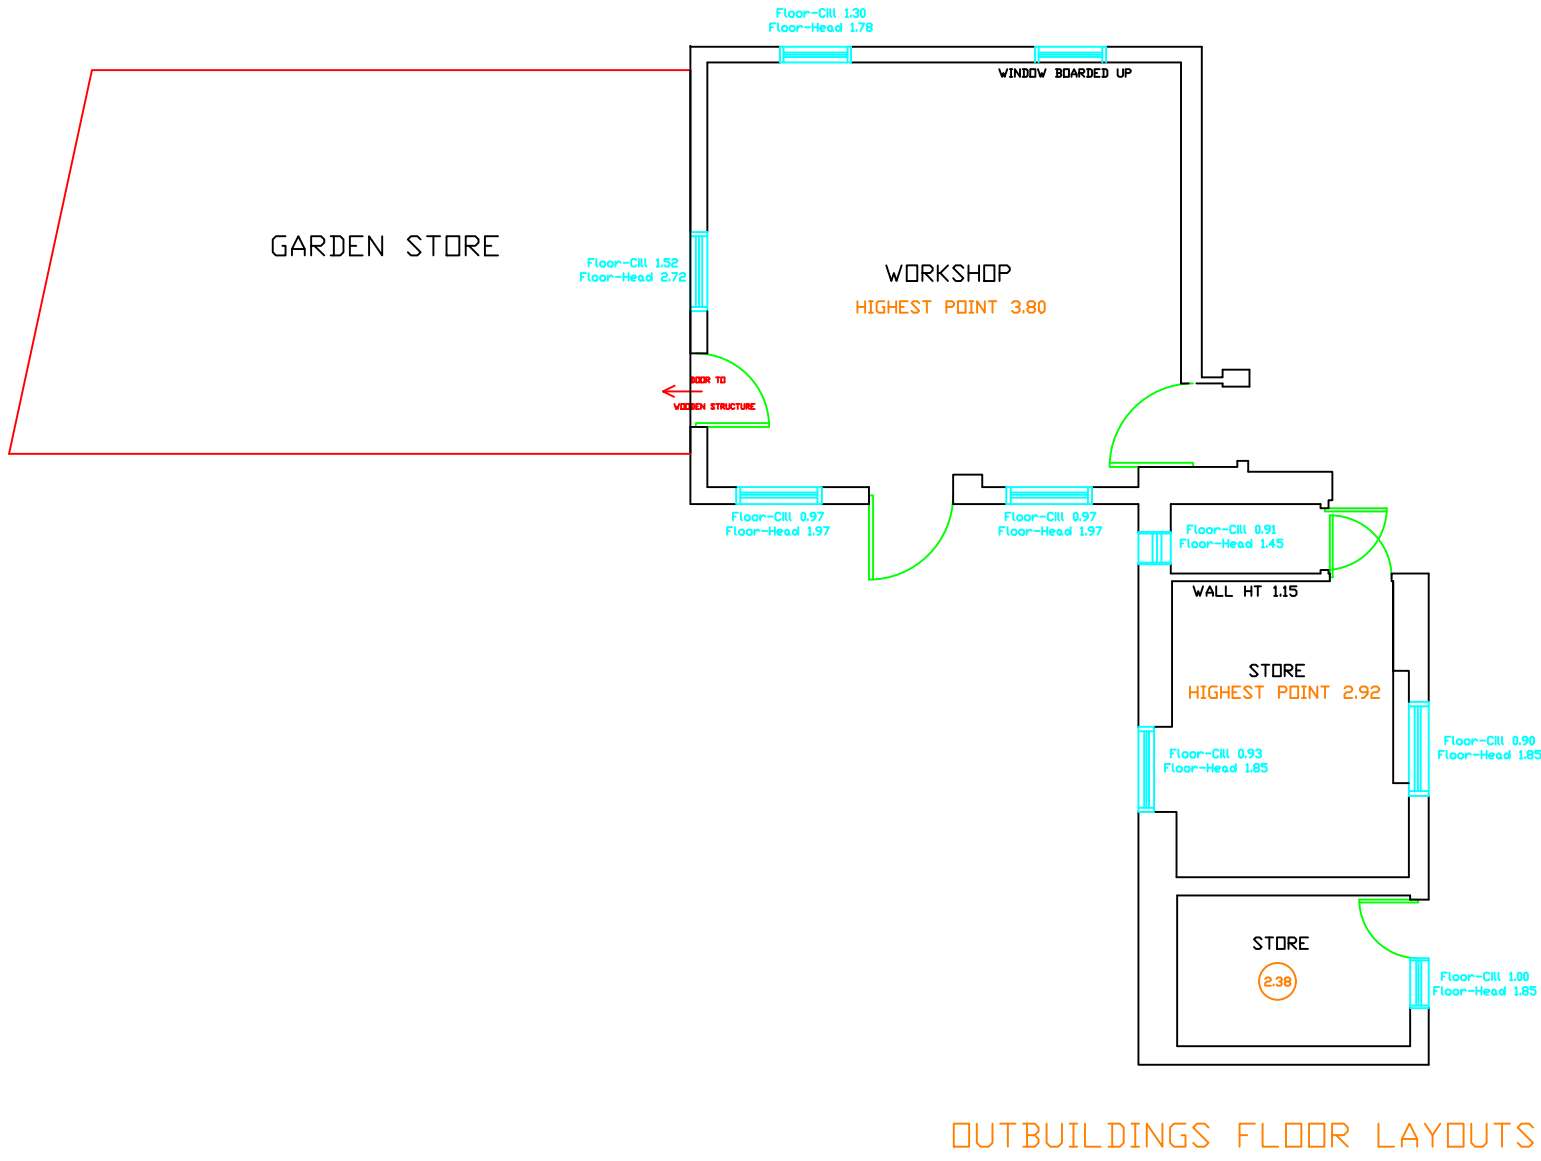

REMARKS

- Radiator position
- Floor to ceiling height
- Windows
- Door positions

NOTE:- Some openings are door leaf widths. Adjustment should be made for frames.