




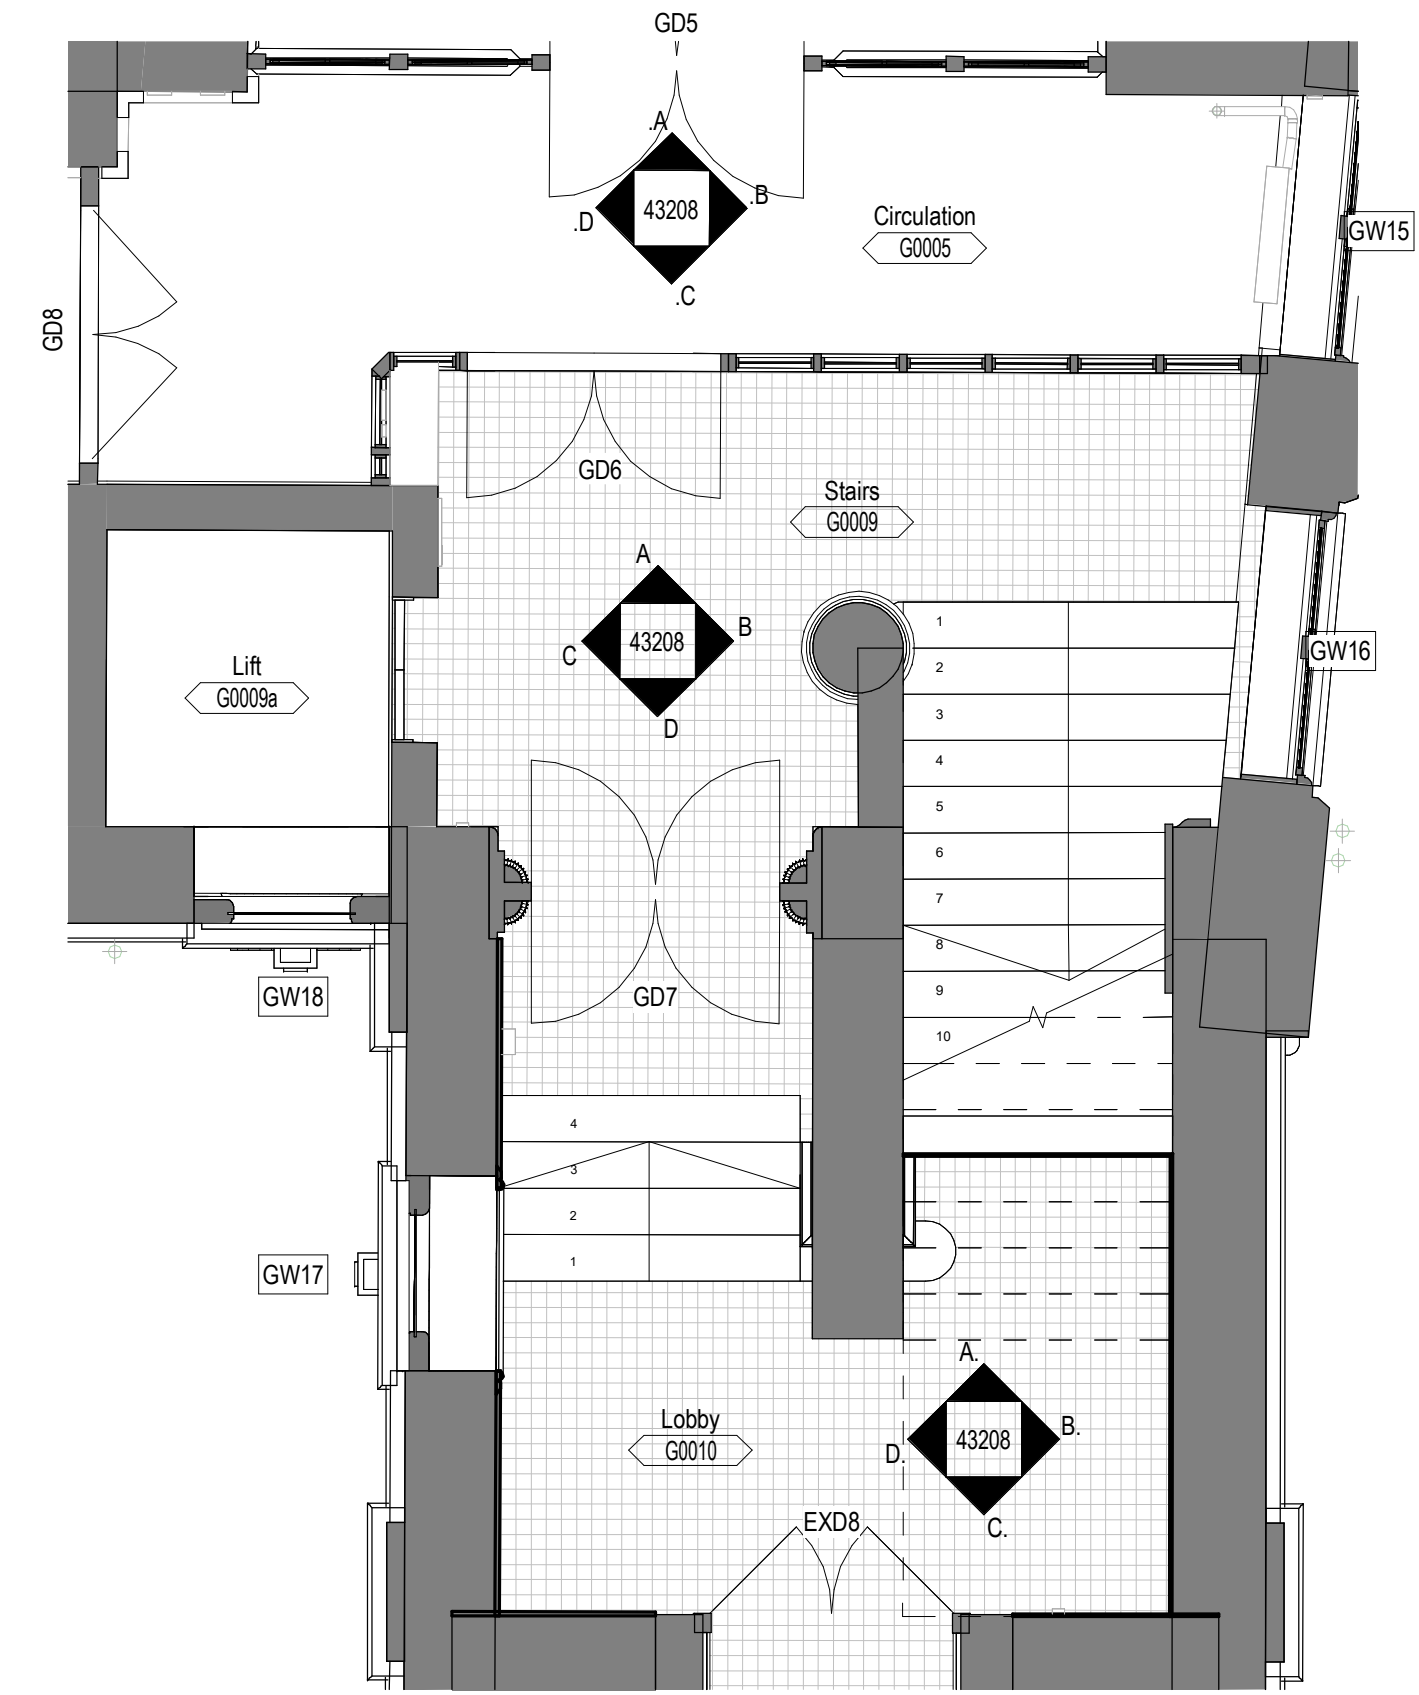


Callout Plan
1 : 50

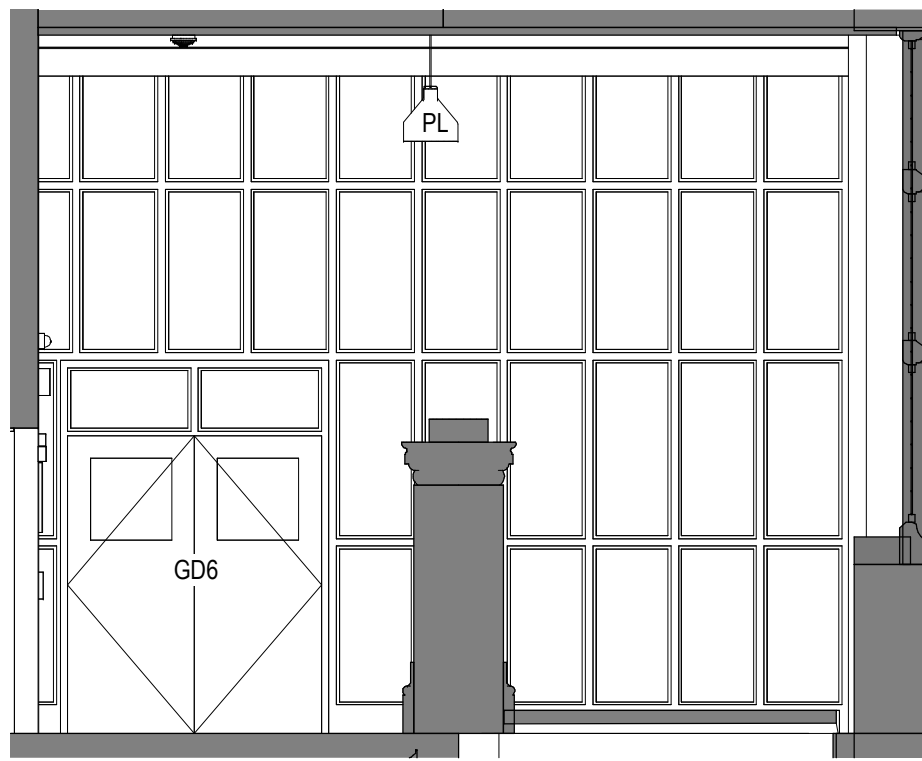


G0009 - Elevation A
1 : 50

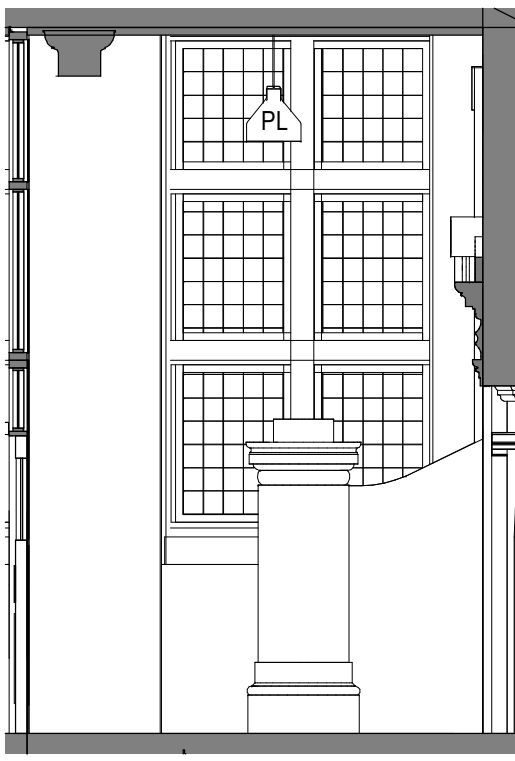


G0009 - Elevation B
1 : 50

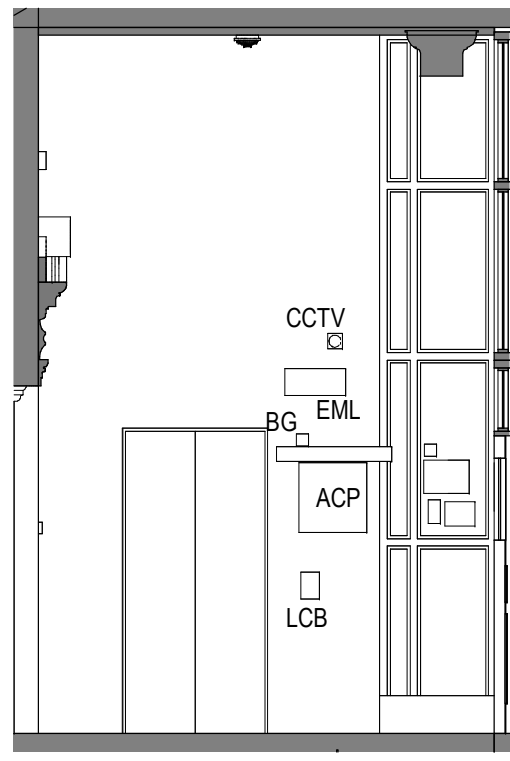


G0009 - Elevation C
1 : 50

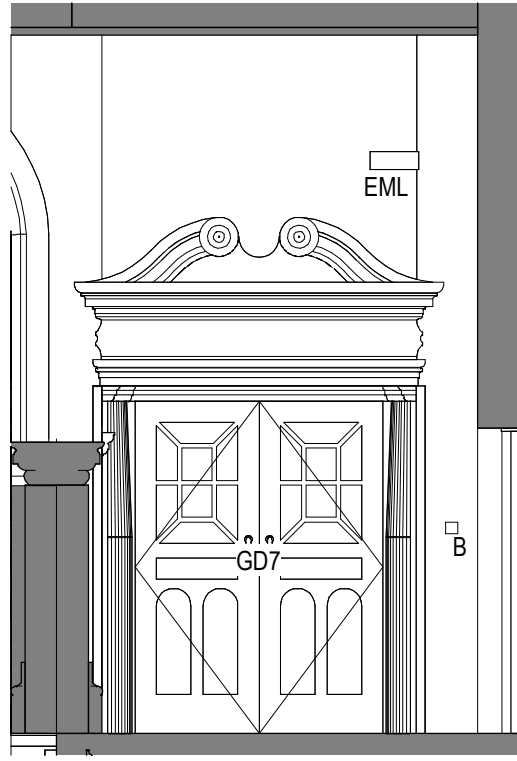


G0009 - Elevation D
1 : 50

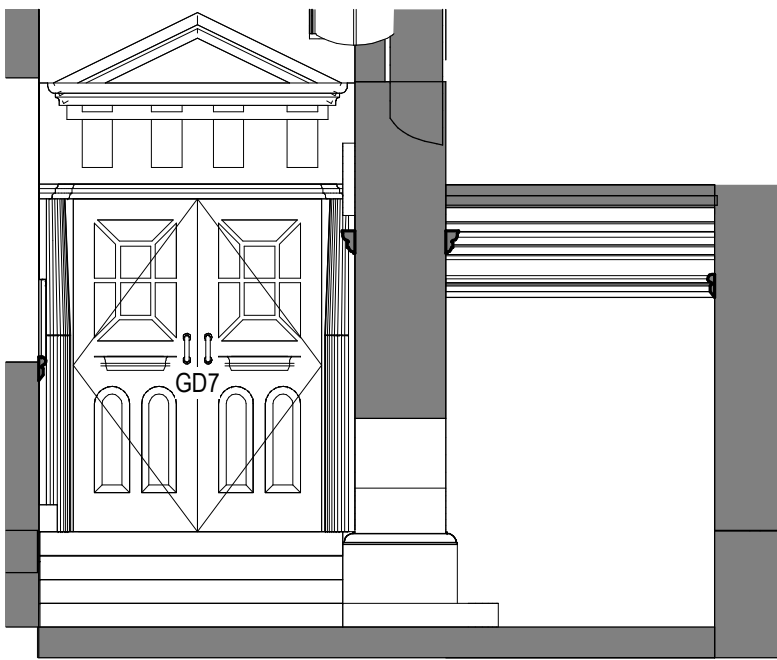


G0010 - Elevation A
1 : 50

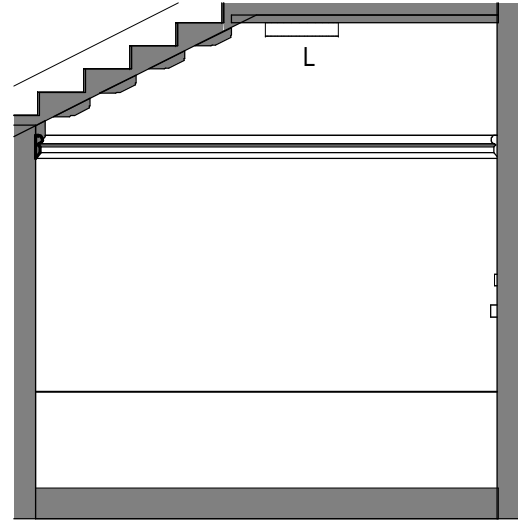


G0010 - Elevation B
1 : 50

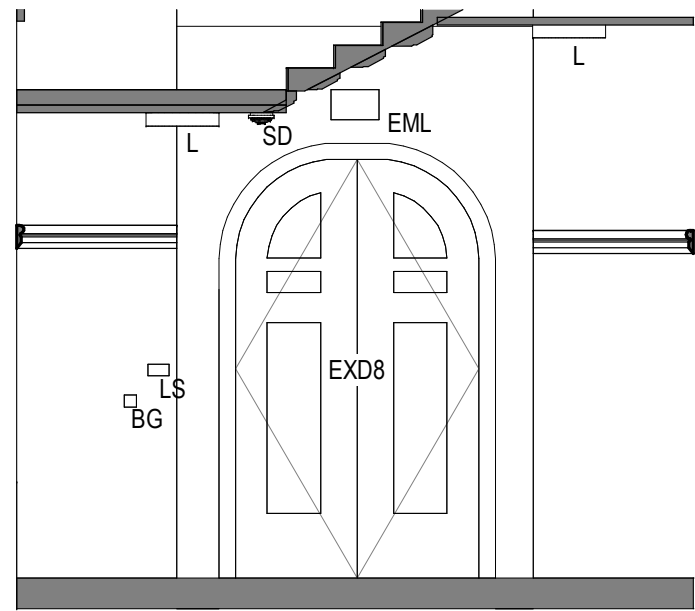


G0010 - Elevation C
1 : 50

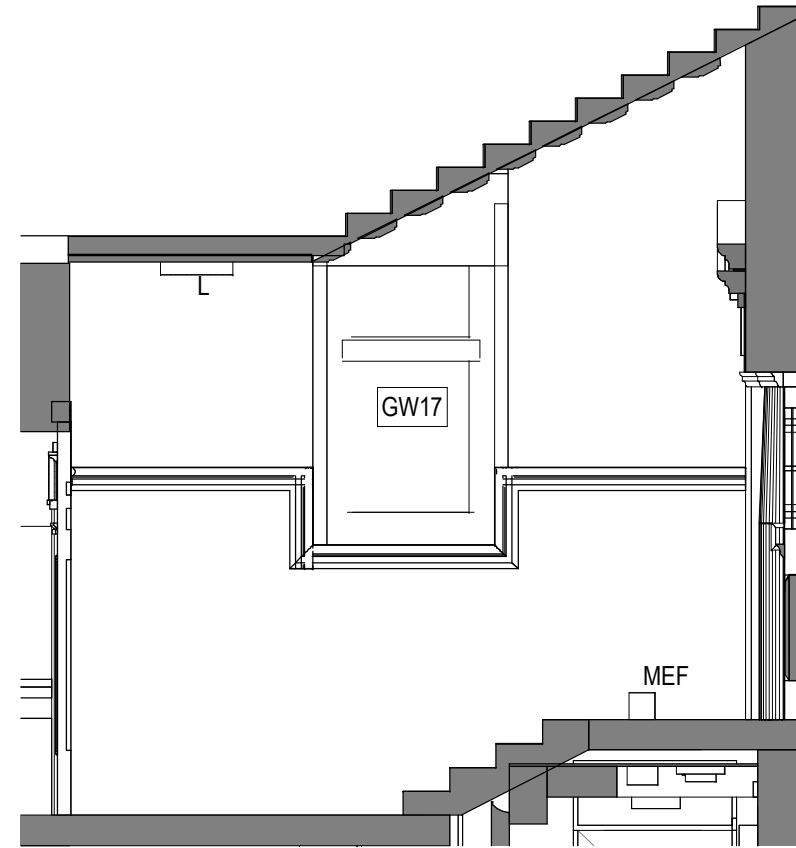


G0010 - Elevation D
1 : 50

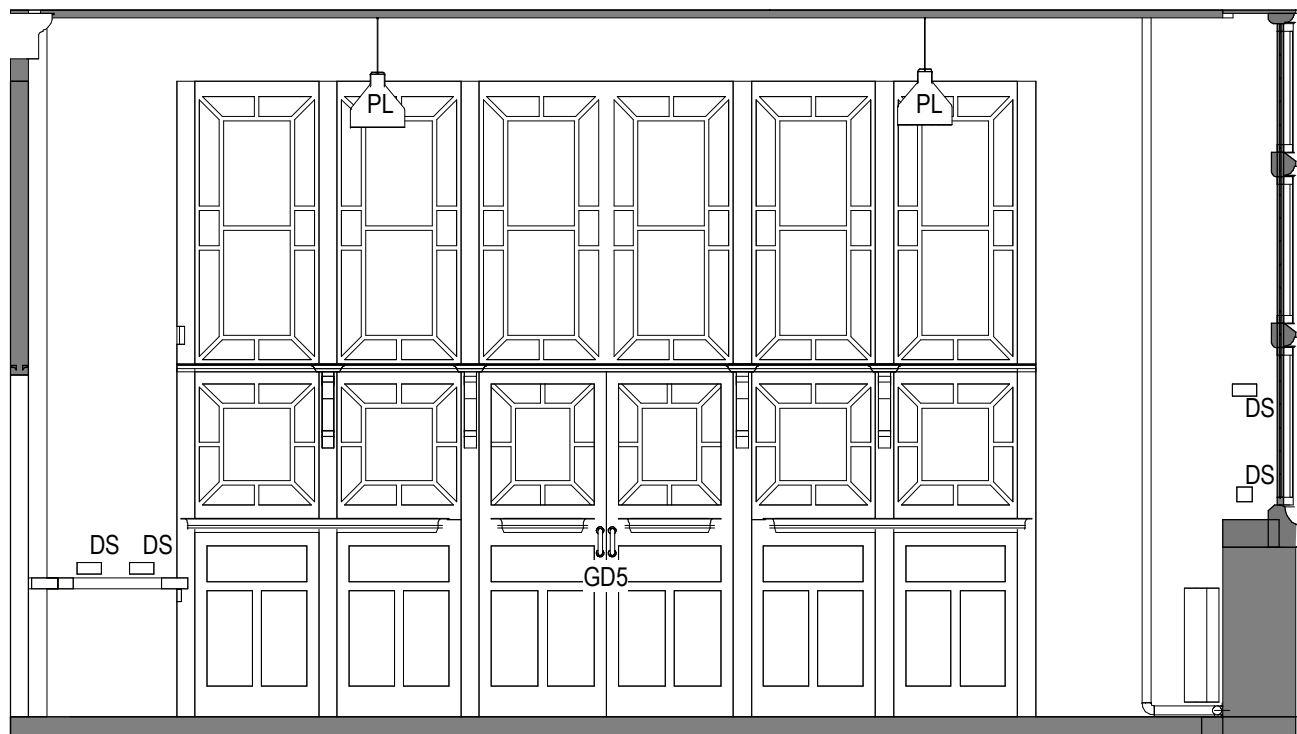


G0005 - Elevation A
1 : 50

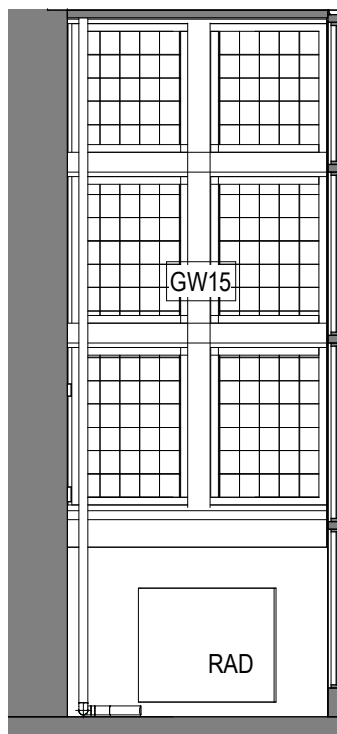

G0005 - Elevation B
1 : 50

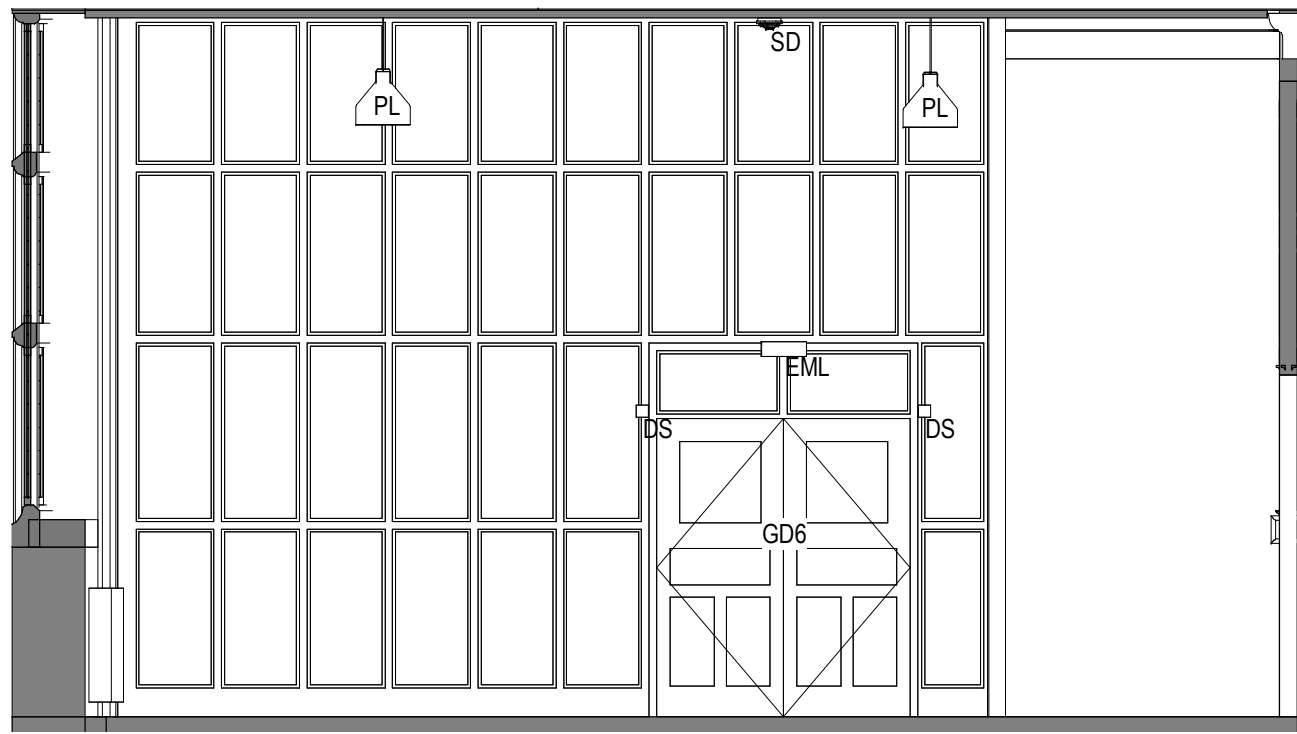

G0005 - Elevation C
1 : 50

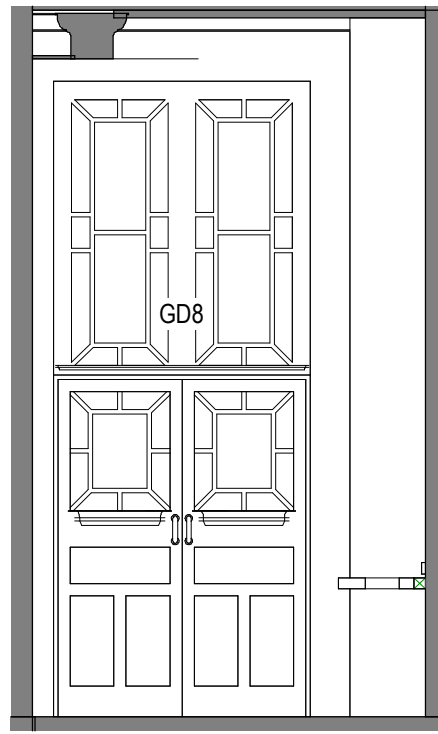

G0005 - Elevation D
1 : 50

This line should measure 70mm when printed correctly



This drawing is the copyright of Roberts Limbrick Ltd and should not be reproduced in whole or in part or used in any manner whatsoever without their written permission.

Responsibility is not accepted for errors made by others in scaling from this drawing. Use only figured dimensions and report any discrepancies or omissions to the Architect immediately.

Rev	Date	By	Chk	Description
P01	21.05.25	ND	HK	First Issue
C01	20.08.25	ND	HK	Issued for construction
C02	16.01.26	OL	HK	Issued for construction

Internal elevations MEP (Existing) Key

SD	Smoke detector
PL	Pendant lighting
MEF	Miscellaneous
LS	Light Switch
LCB	Lift call button
L	Lighting
EML	Rectangular wall light
ELEC.T	
DS	Double socket
CCTV	CCTV
BG	Break Glass
BB	Blank ceiling socket
B	Blank socket
ACP	Alarm control panel

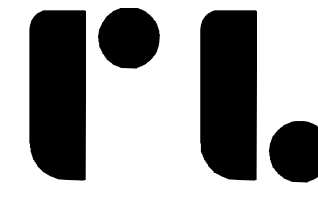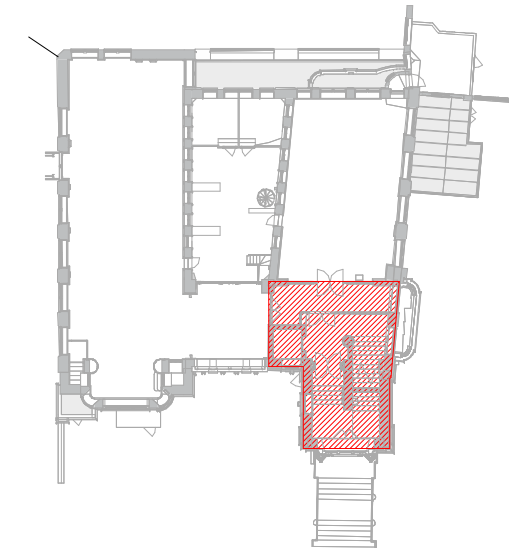

Roberts Limbrick

03333 405 500
mail@robertslimbrick.com
robertslimbrick.com

Registered Office England No. 06558029

Project Name

Nicholson Institute
Leek, Staffordshire

Client Name

Alliance Leisure

Drawing Title

Existing Internal Elevations - Sheet
9 of 14

Scale

As indicated • A1

Project No.

11440

Status

A5

Purpose Of Issue

Issued for Construction

Project	Org	Vol	Level	Form	Role
NIB	• RL •	NI	• ZZ •	DR	• A

Number

43208

Revision

C02