




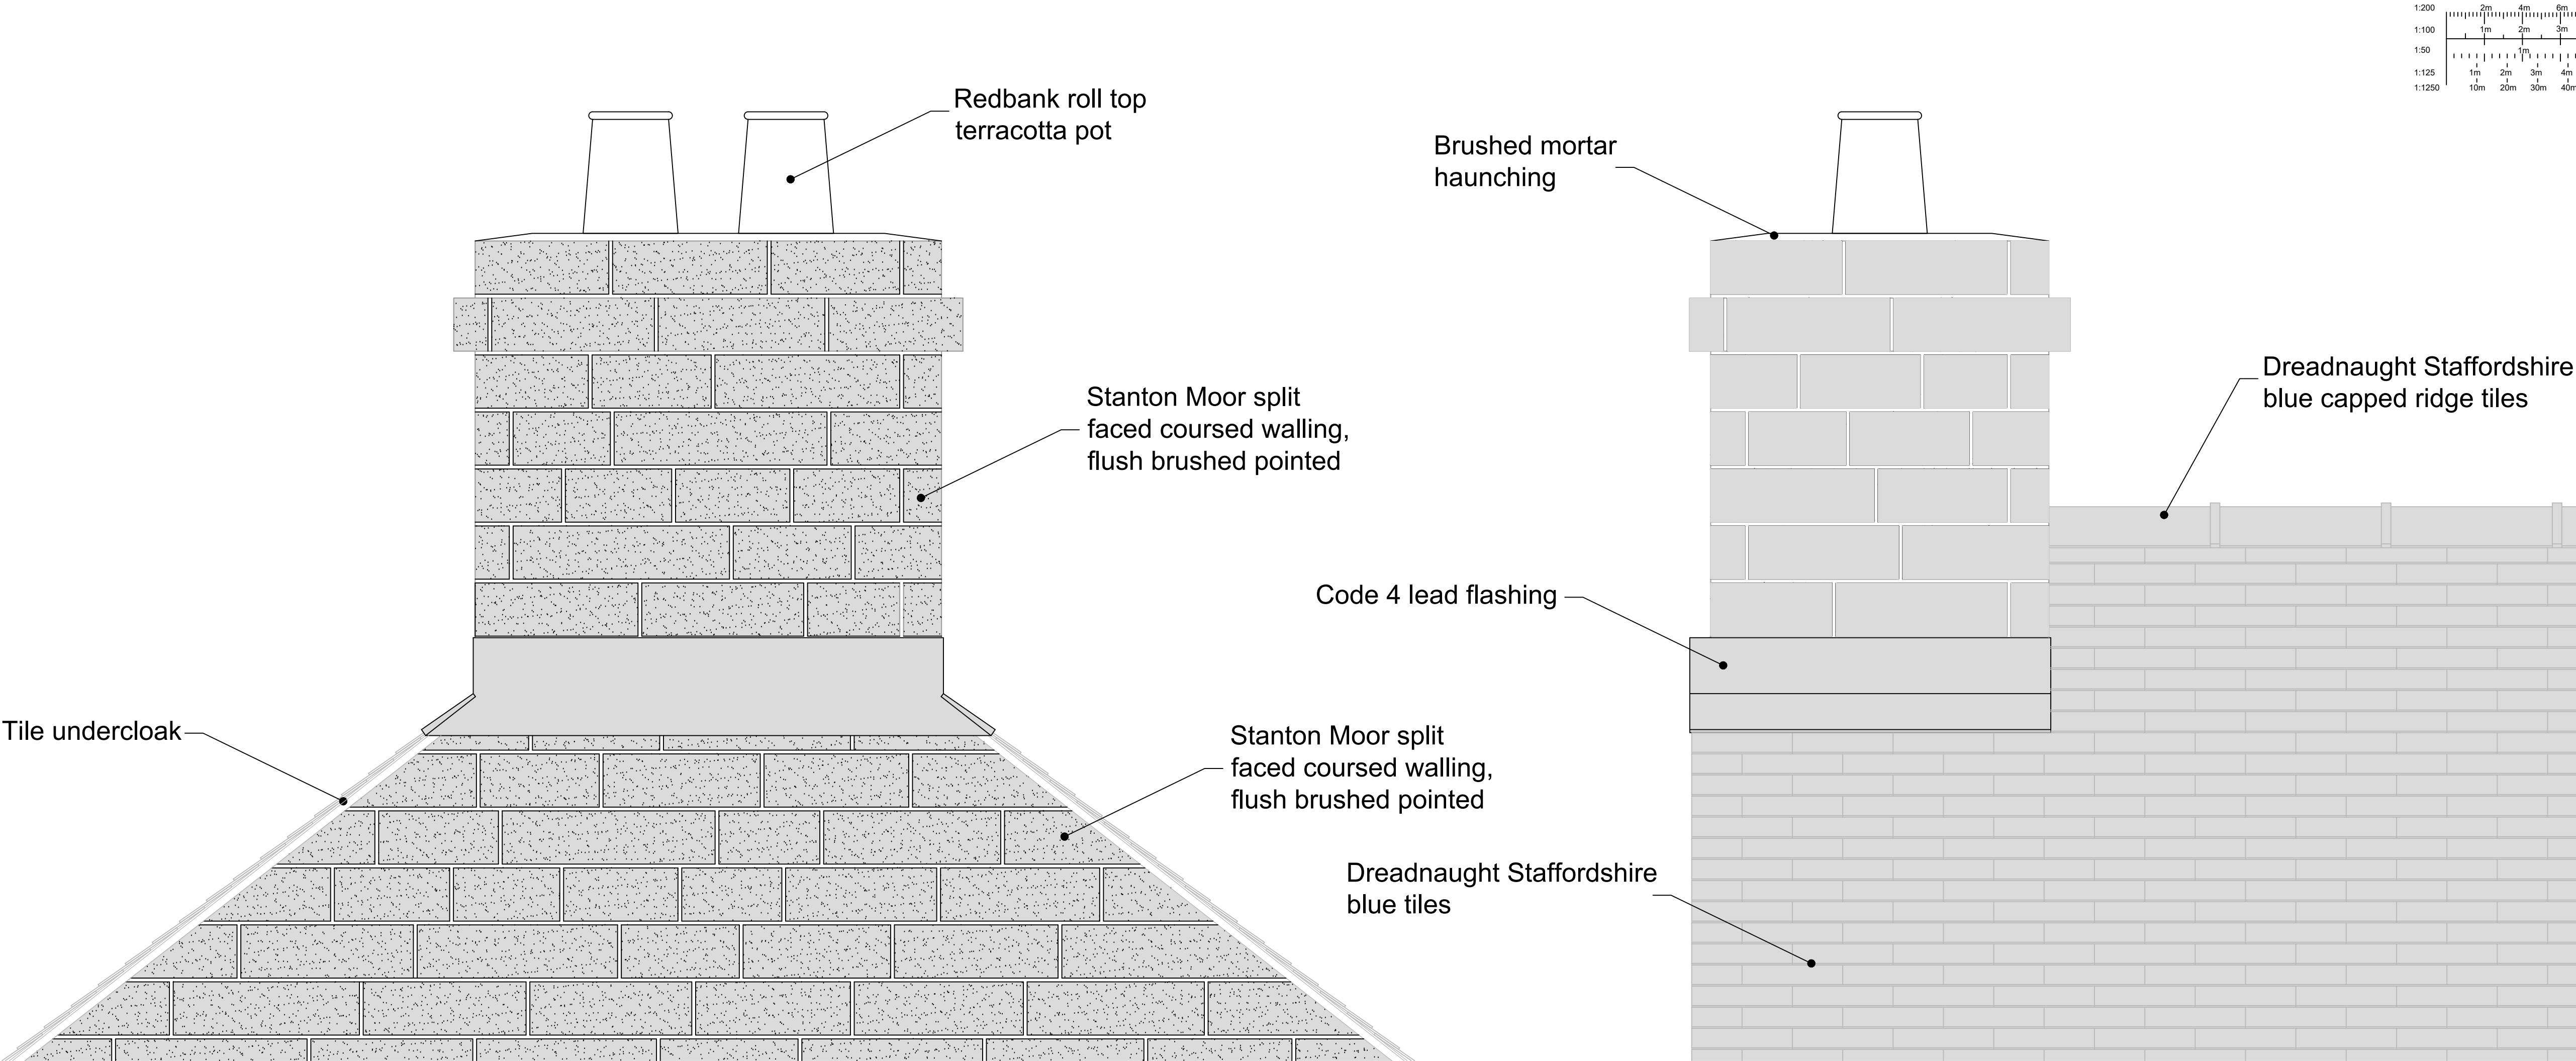

Roof Detail Around Chimney

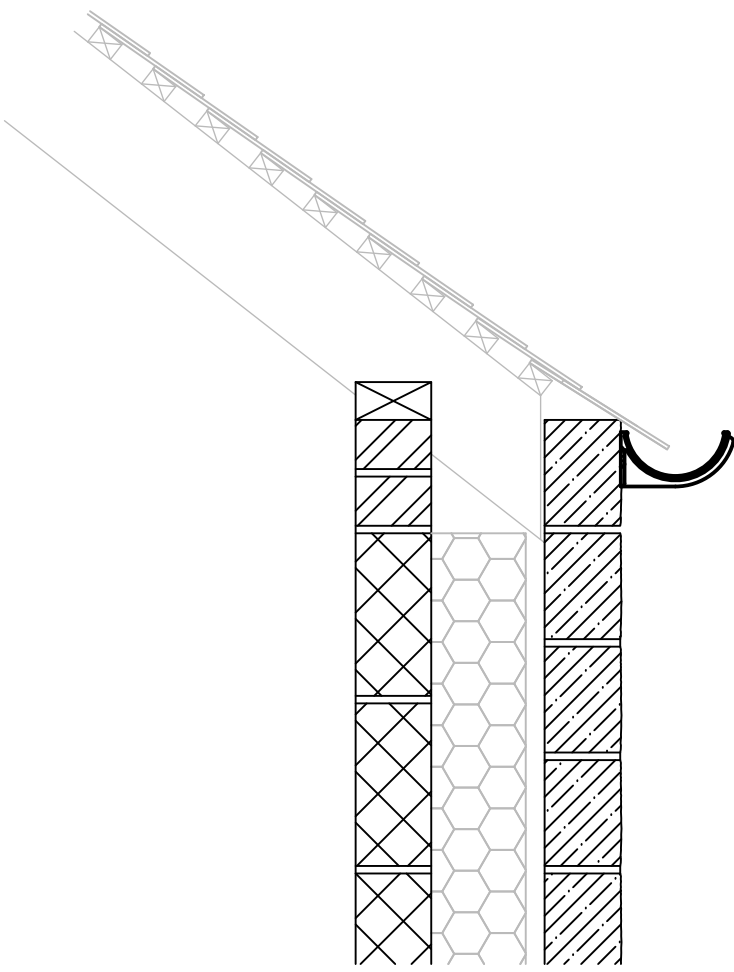

Typical Eaves Section

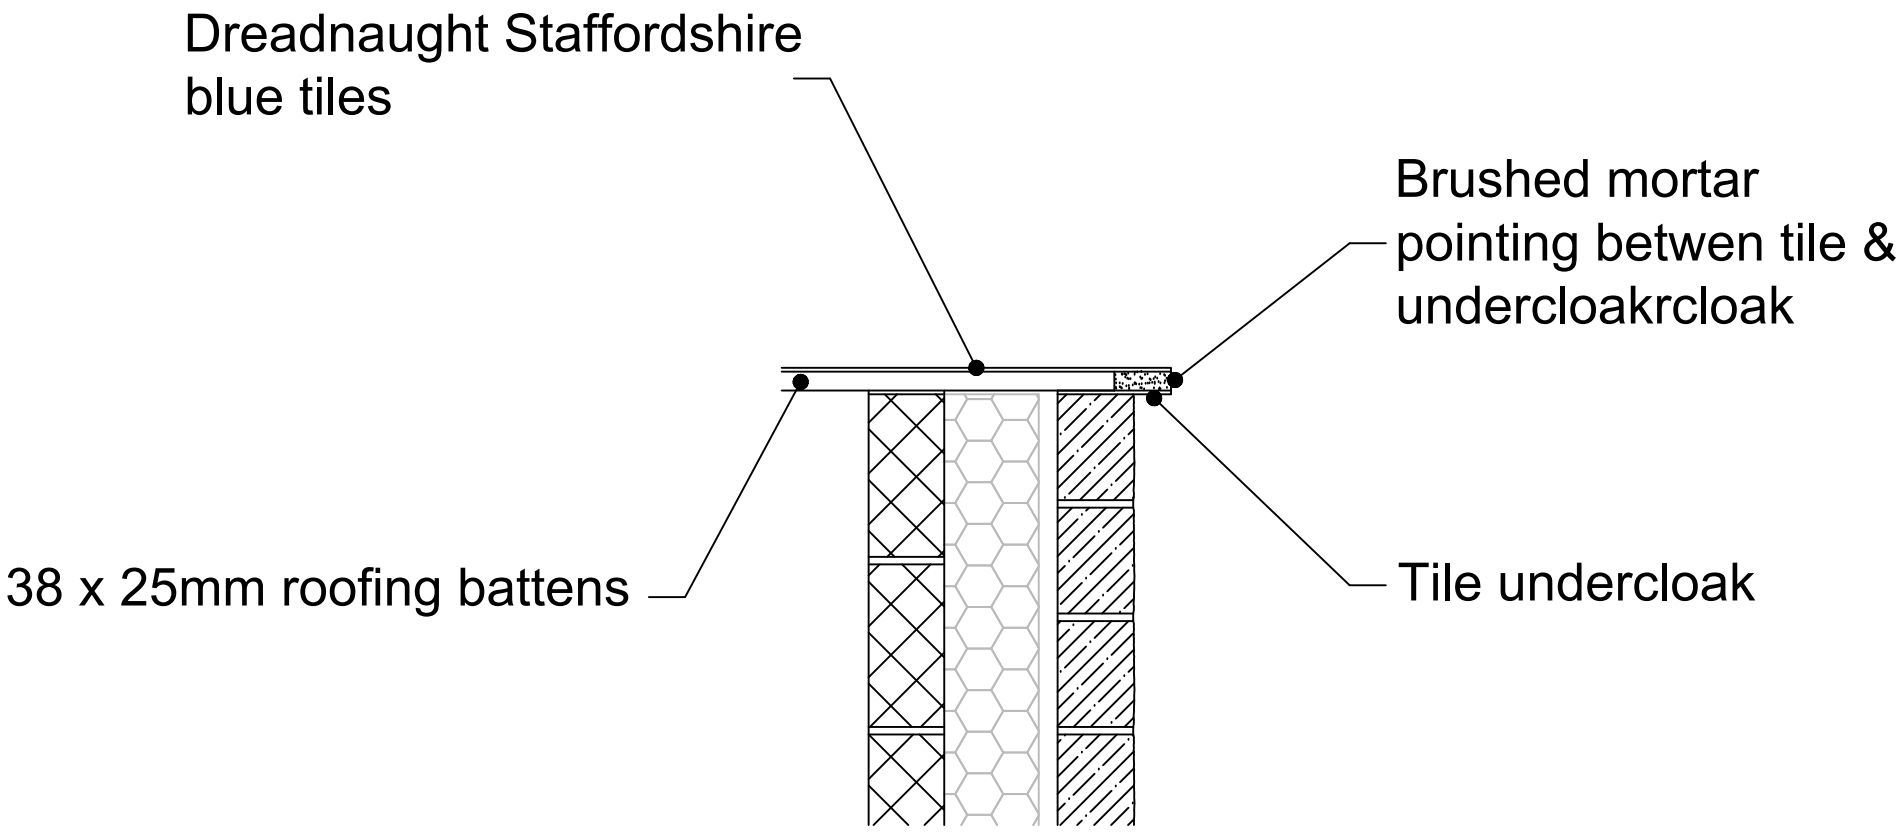

Typical Verge Section

Notes:			
© This drawing and the information contained within this media remains the property of AMOS GROUP LTD and may not be distributed to any party in any form without the knowledge and written consent of AMOS GROUP LTD. The information should be distributed in its entirety and is not to be reproduced or altered without the knowledge and written consent of AMOS GROUP LTD. The information contained within this media is for guidance only. While we endeavor to provide accuracy and detail there is no expressed or implied warranty or fitness for any particular purpose, supplied with this information. All dimensions and levels depicted are subject to checking on site. AMOS GROUP LTD accept no responsibility for the accuracy of any information provided by third parties.			
A	Chimney changed from brick to stone.	DS	26/06/26
REV:	DESCRIPTION:	BY:	DATE:
STATUS:			
amosgroup.co.uk 01530 339813 St John's House 24-26 Jural Street Ashbourne Derbyshire DE6 1GH 			
CLIENT:			
Ben Carroll-Knight			
SITE:			
School Lane, Bradnop Leek, ST13 7ND			
TITLE:			
Roof Details			
SCALE @ A1: 1:10 @A1	DATE: April 2025	DRAWN: DS	CHECKED: DS
PROJECT NO: 2024-01	DRAWING NO: 611	REVISION: A	