




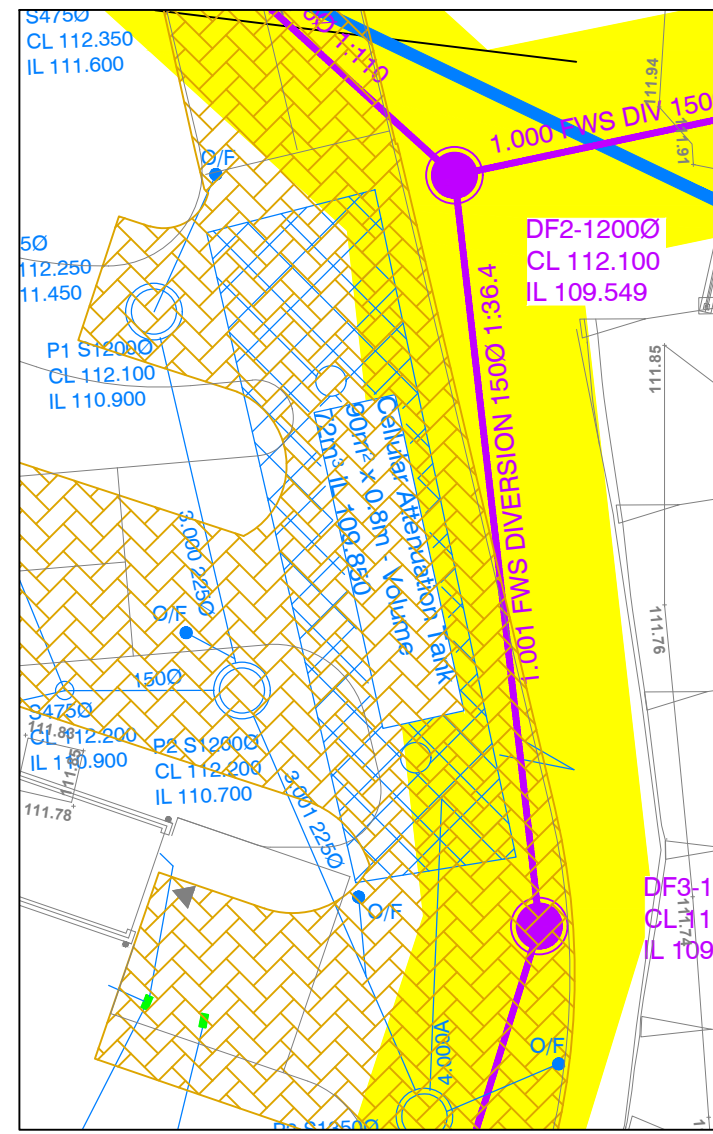



AREA A

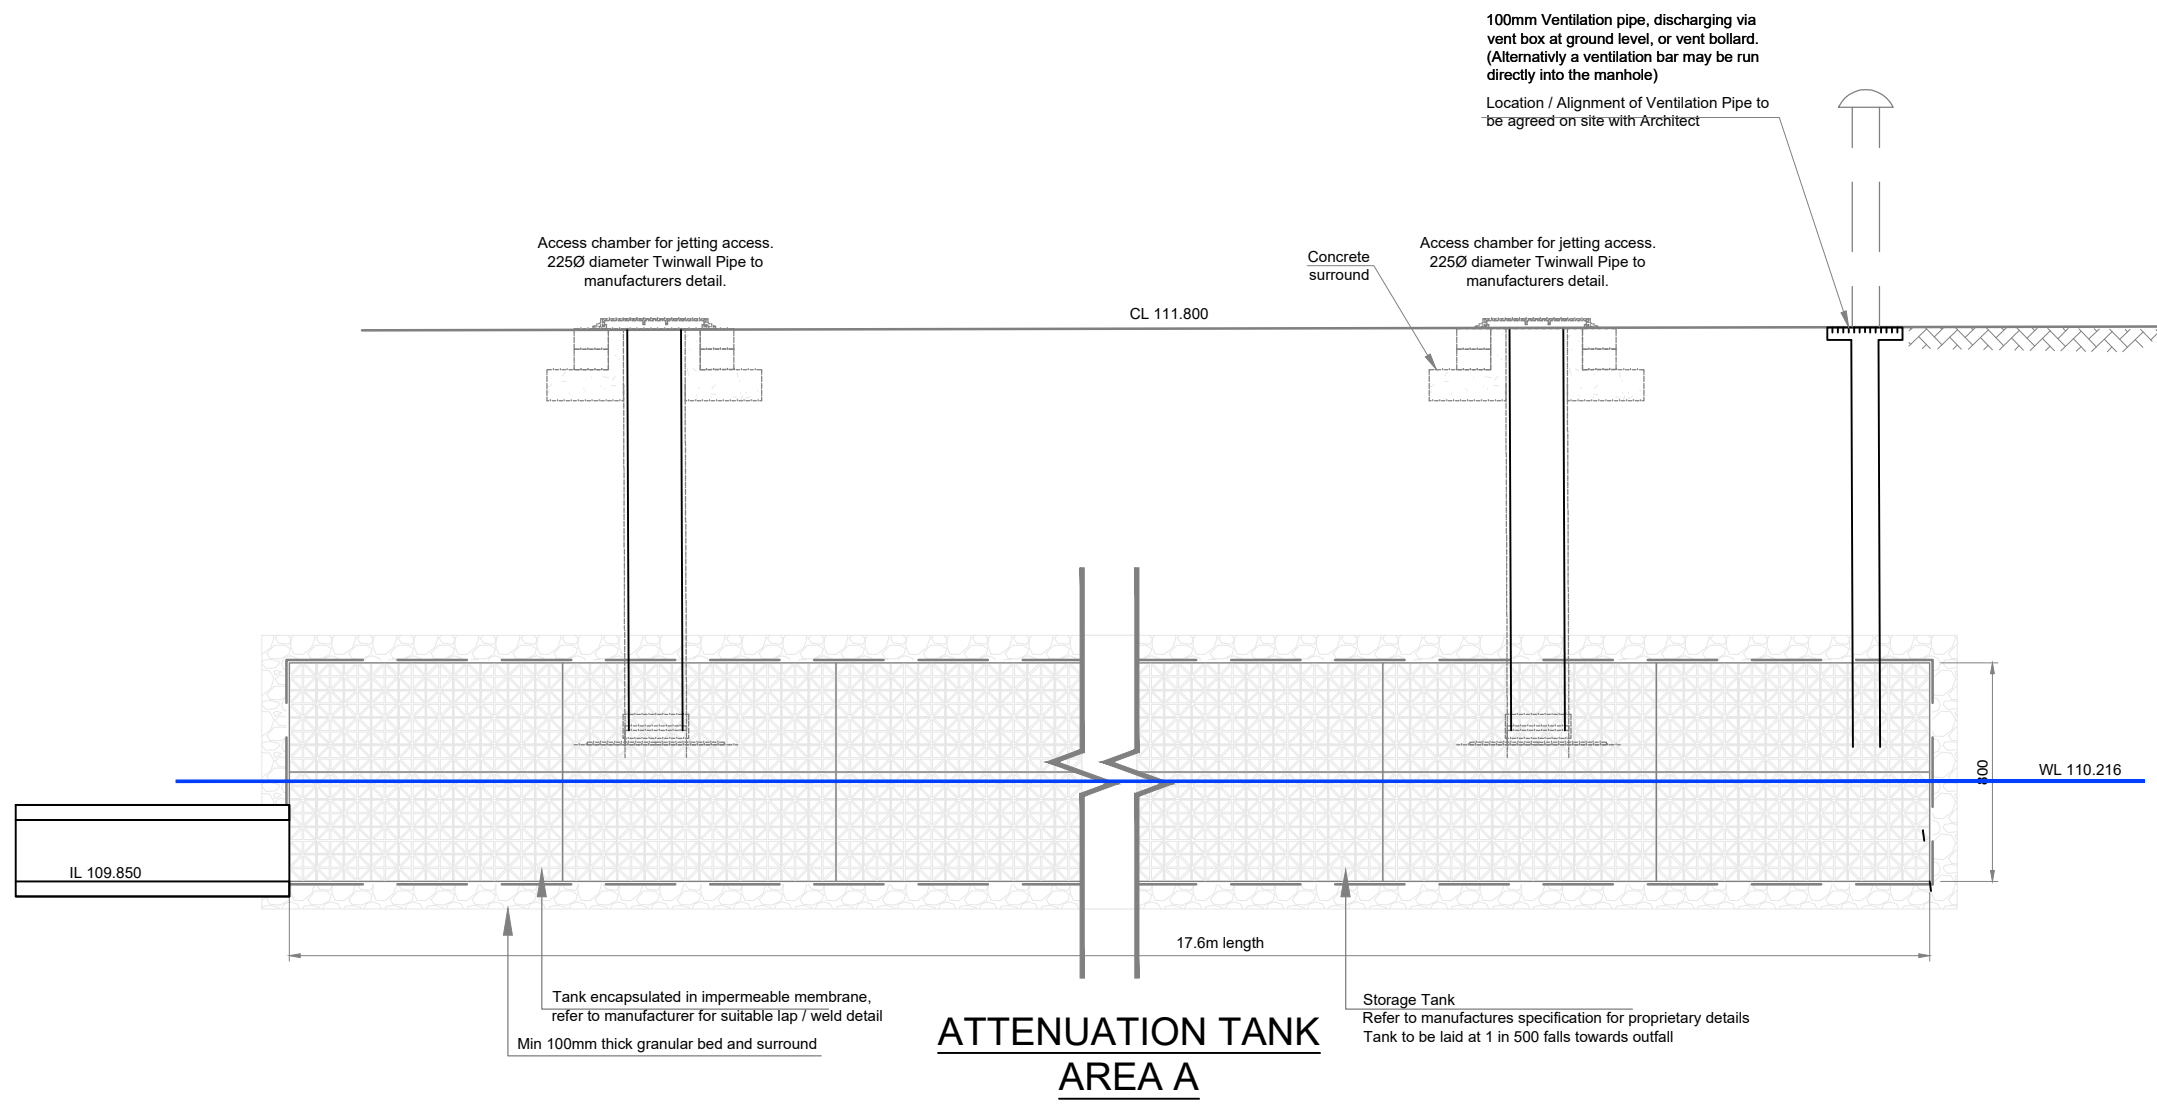



Use Polystorm-R modular cell it has a compressive strength of up to 61 tonnes/m².

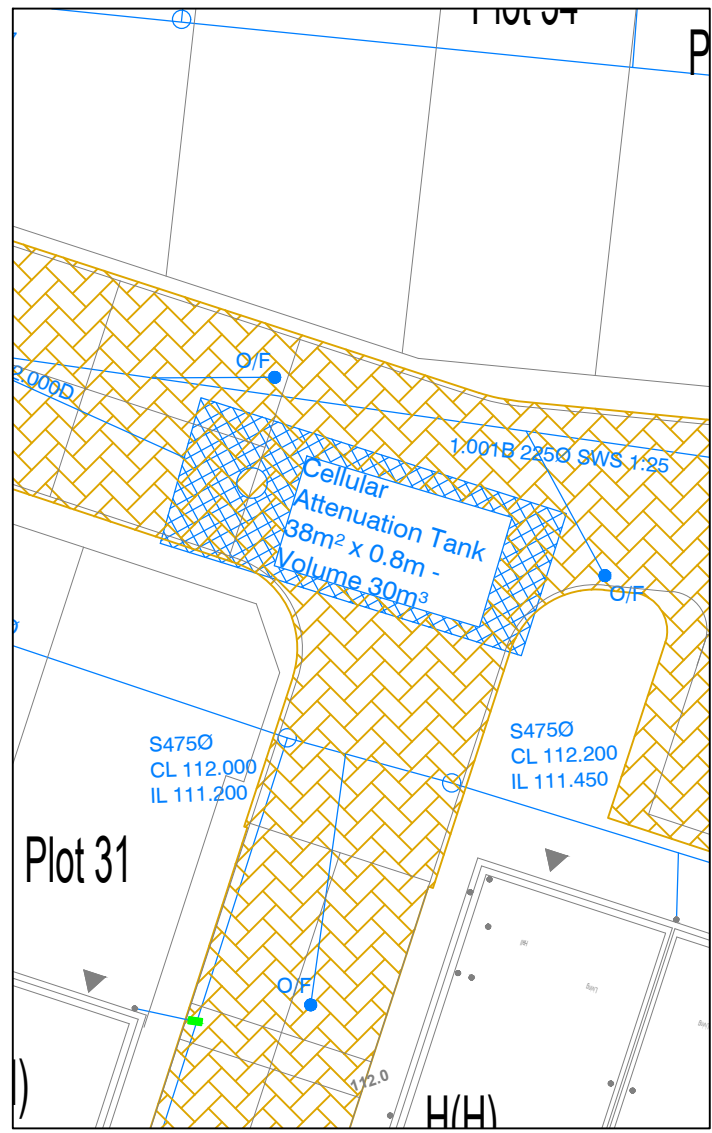


AREA B

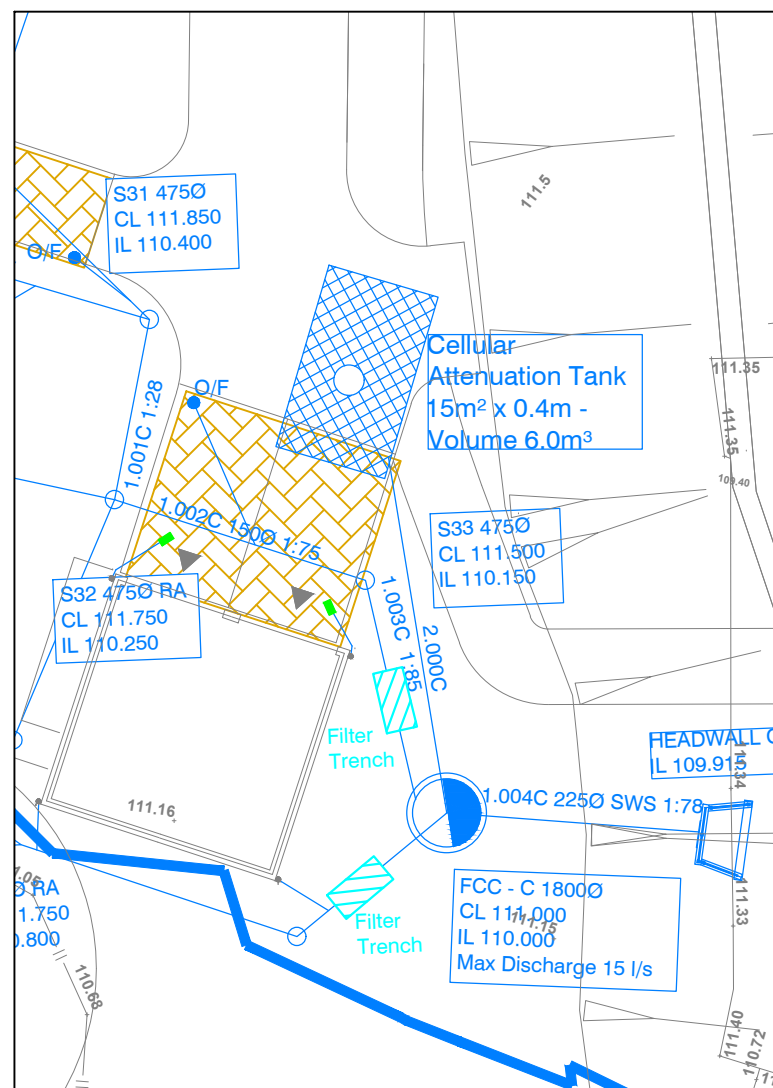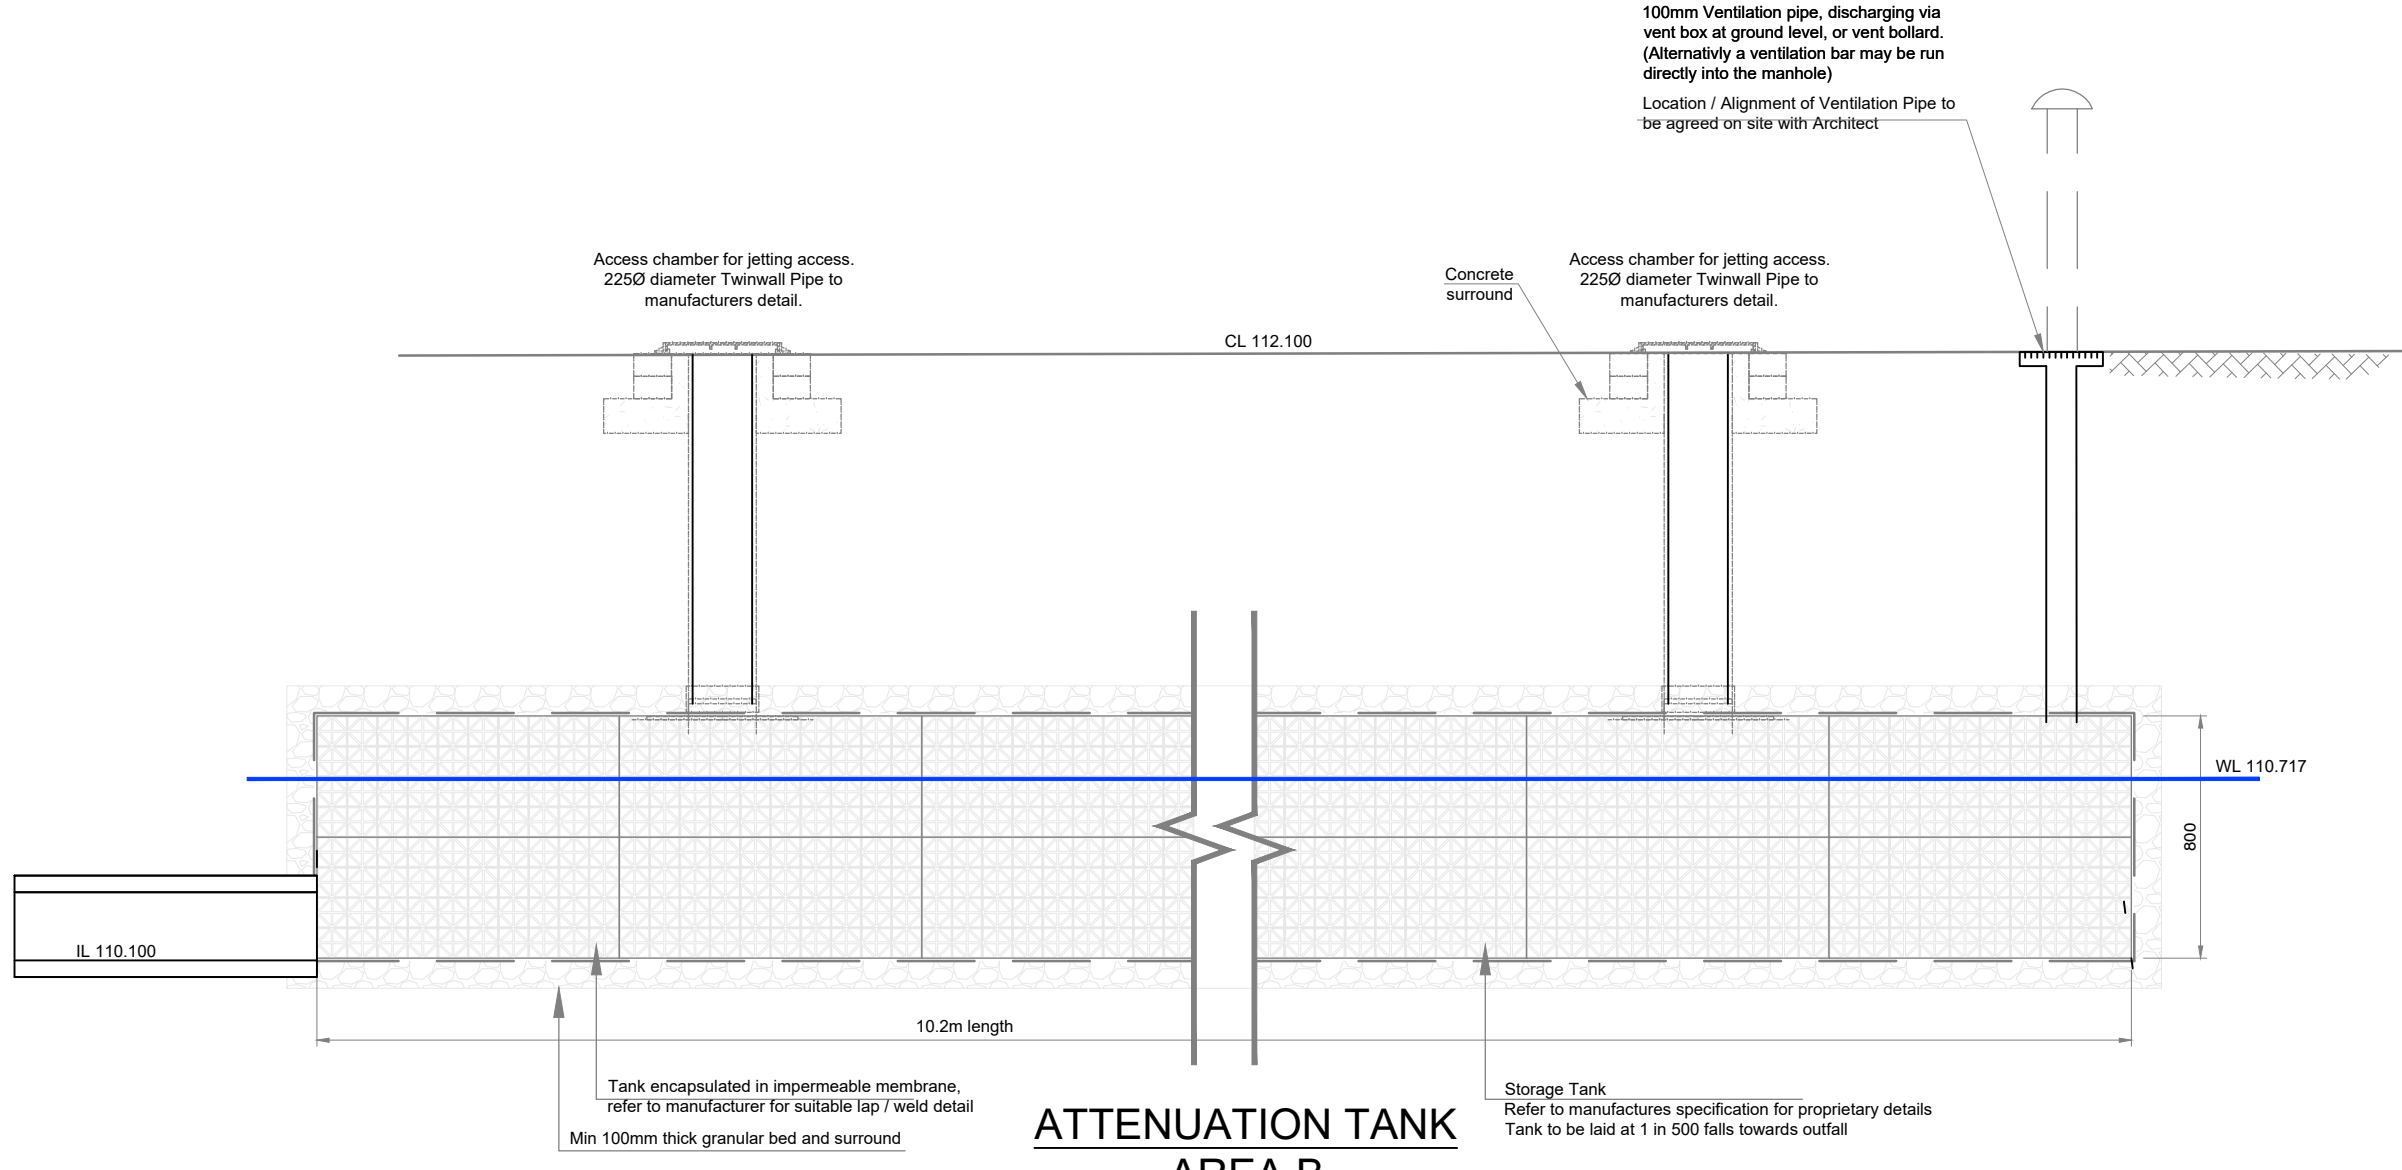

AREA C

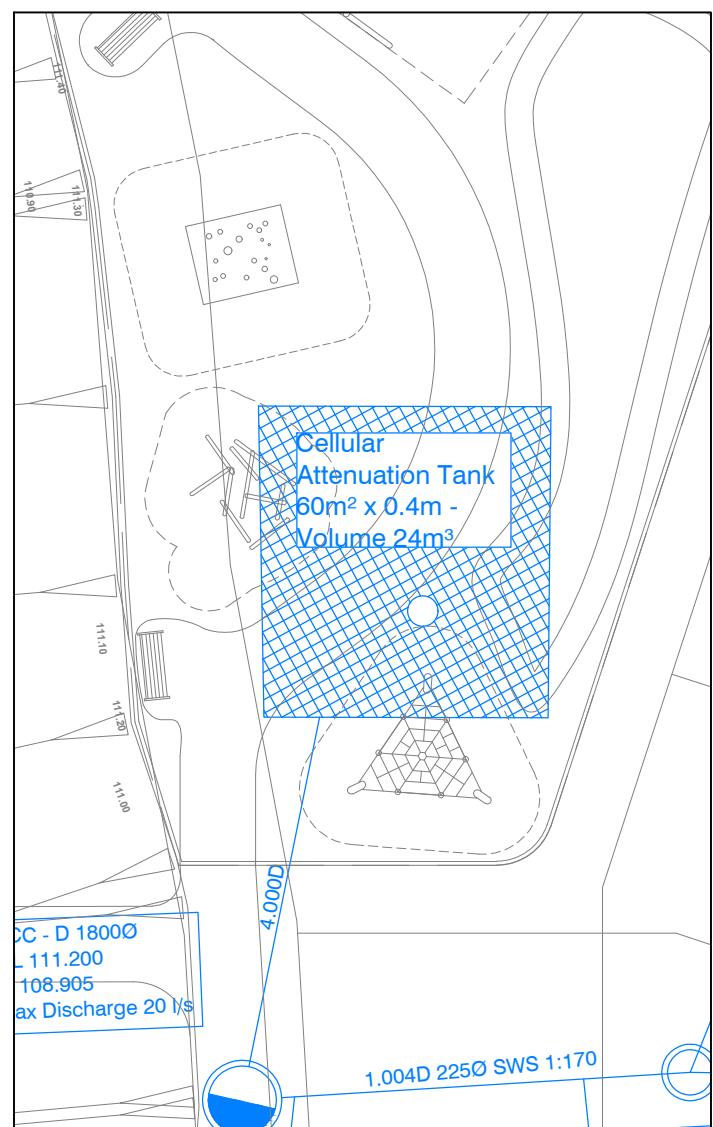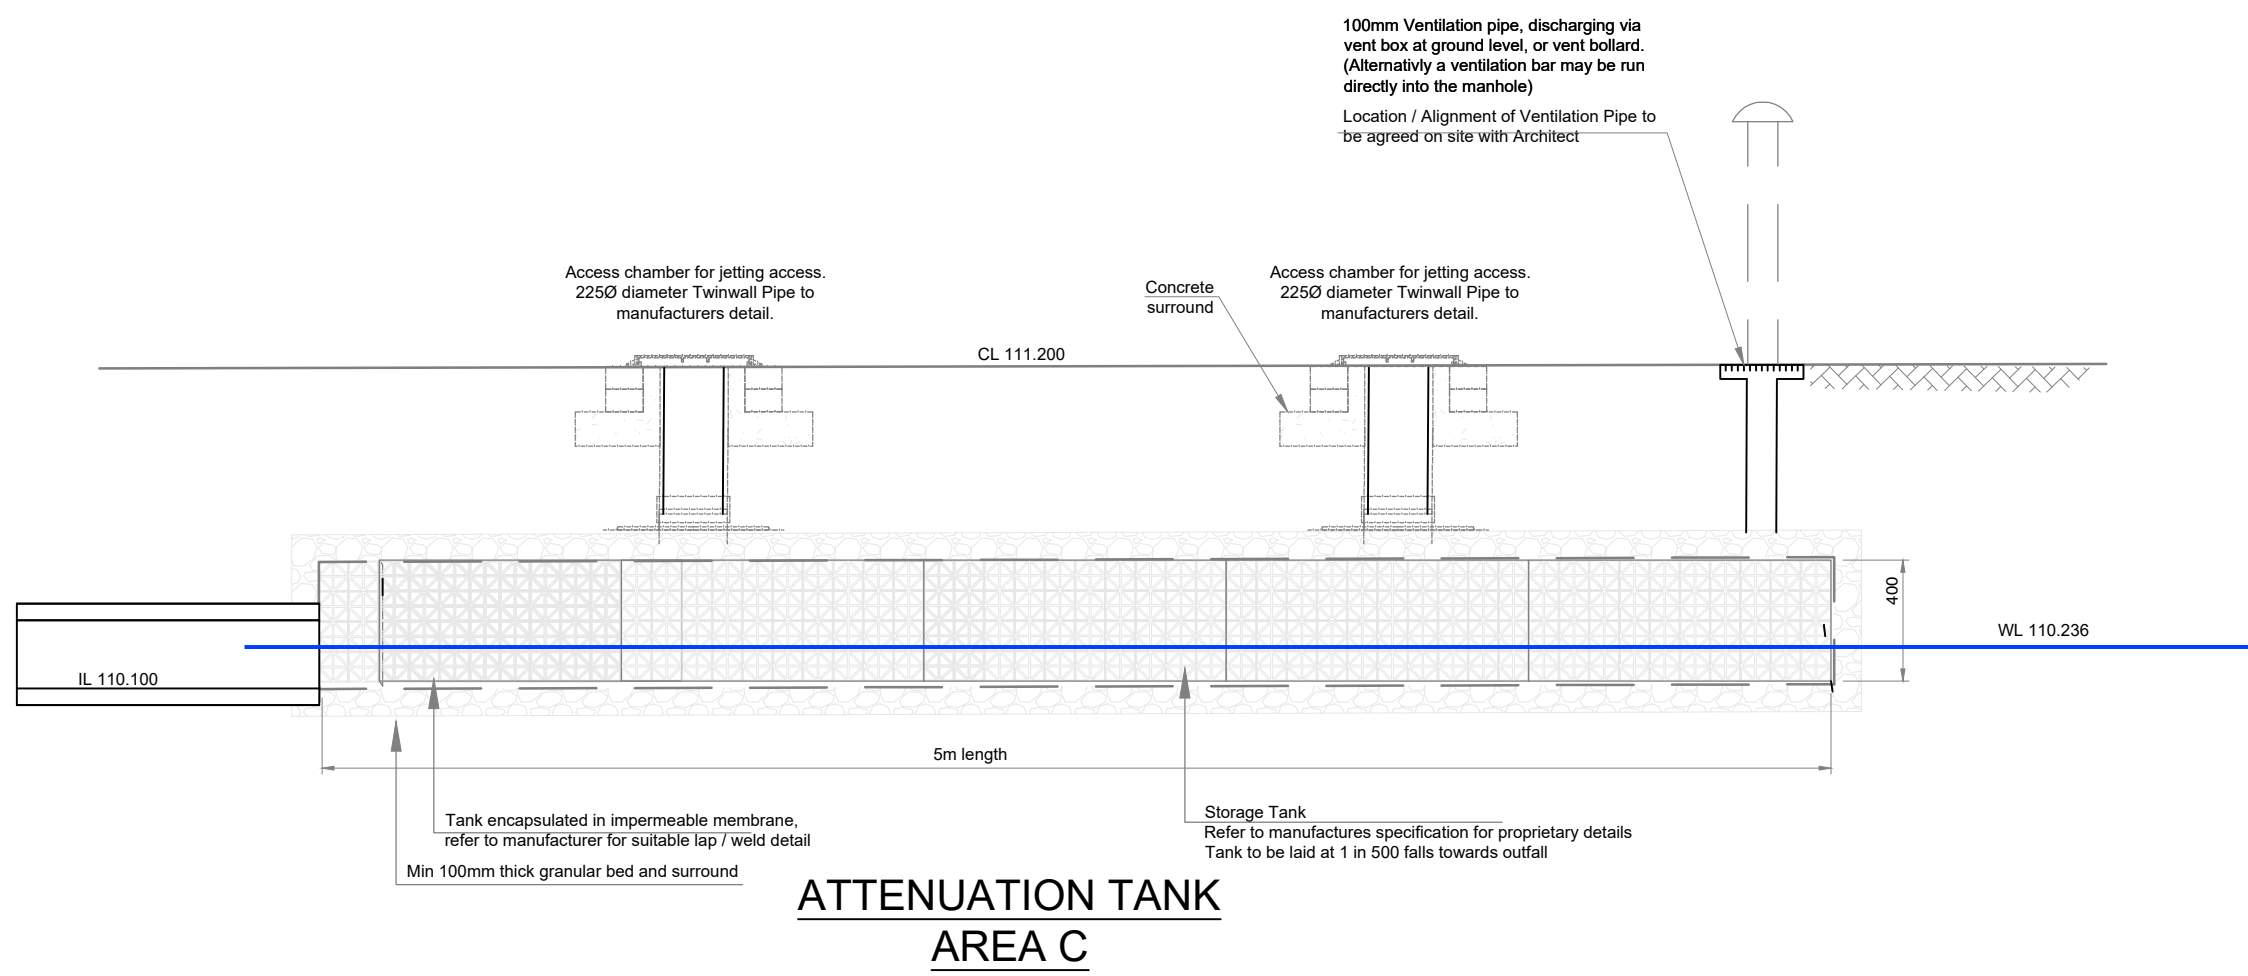


AREA D

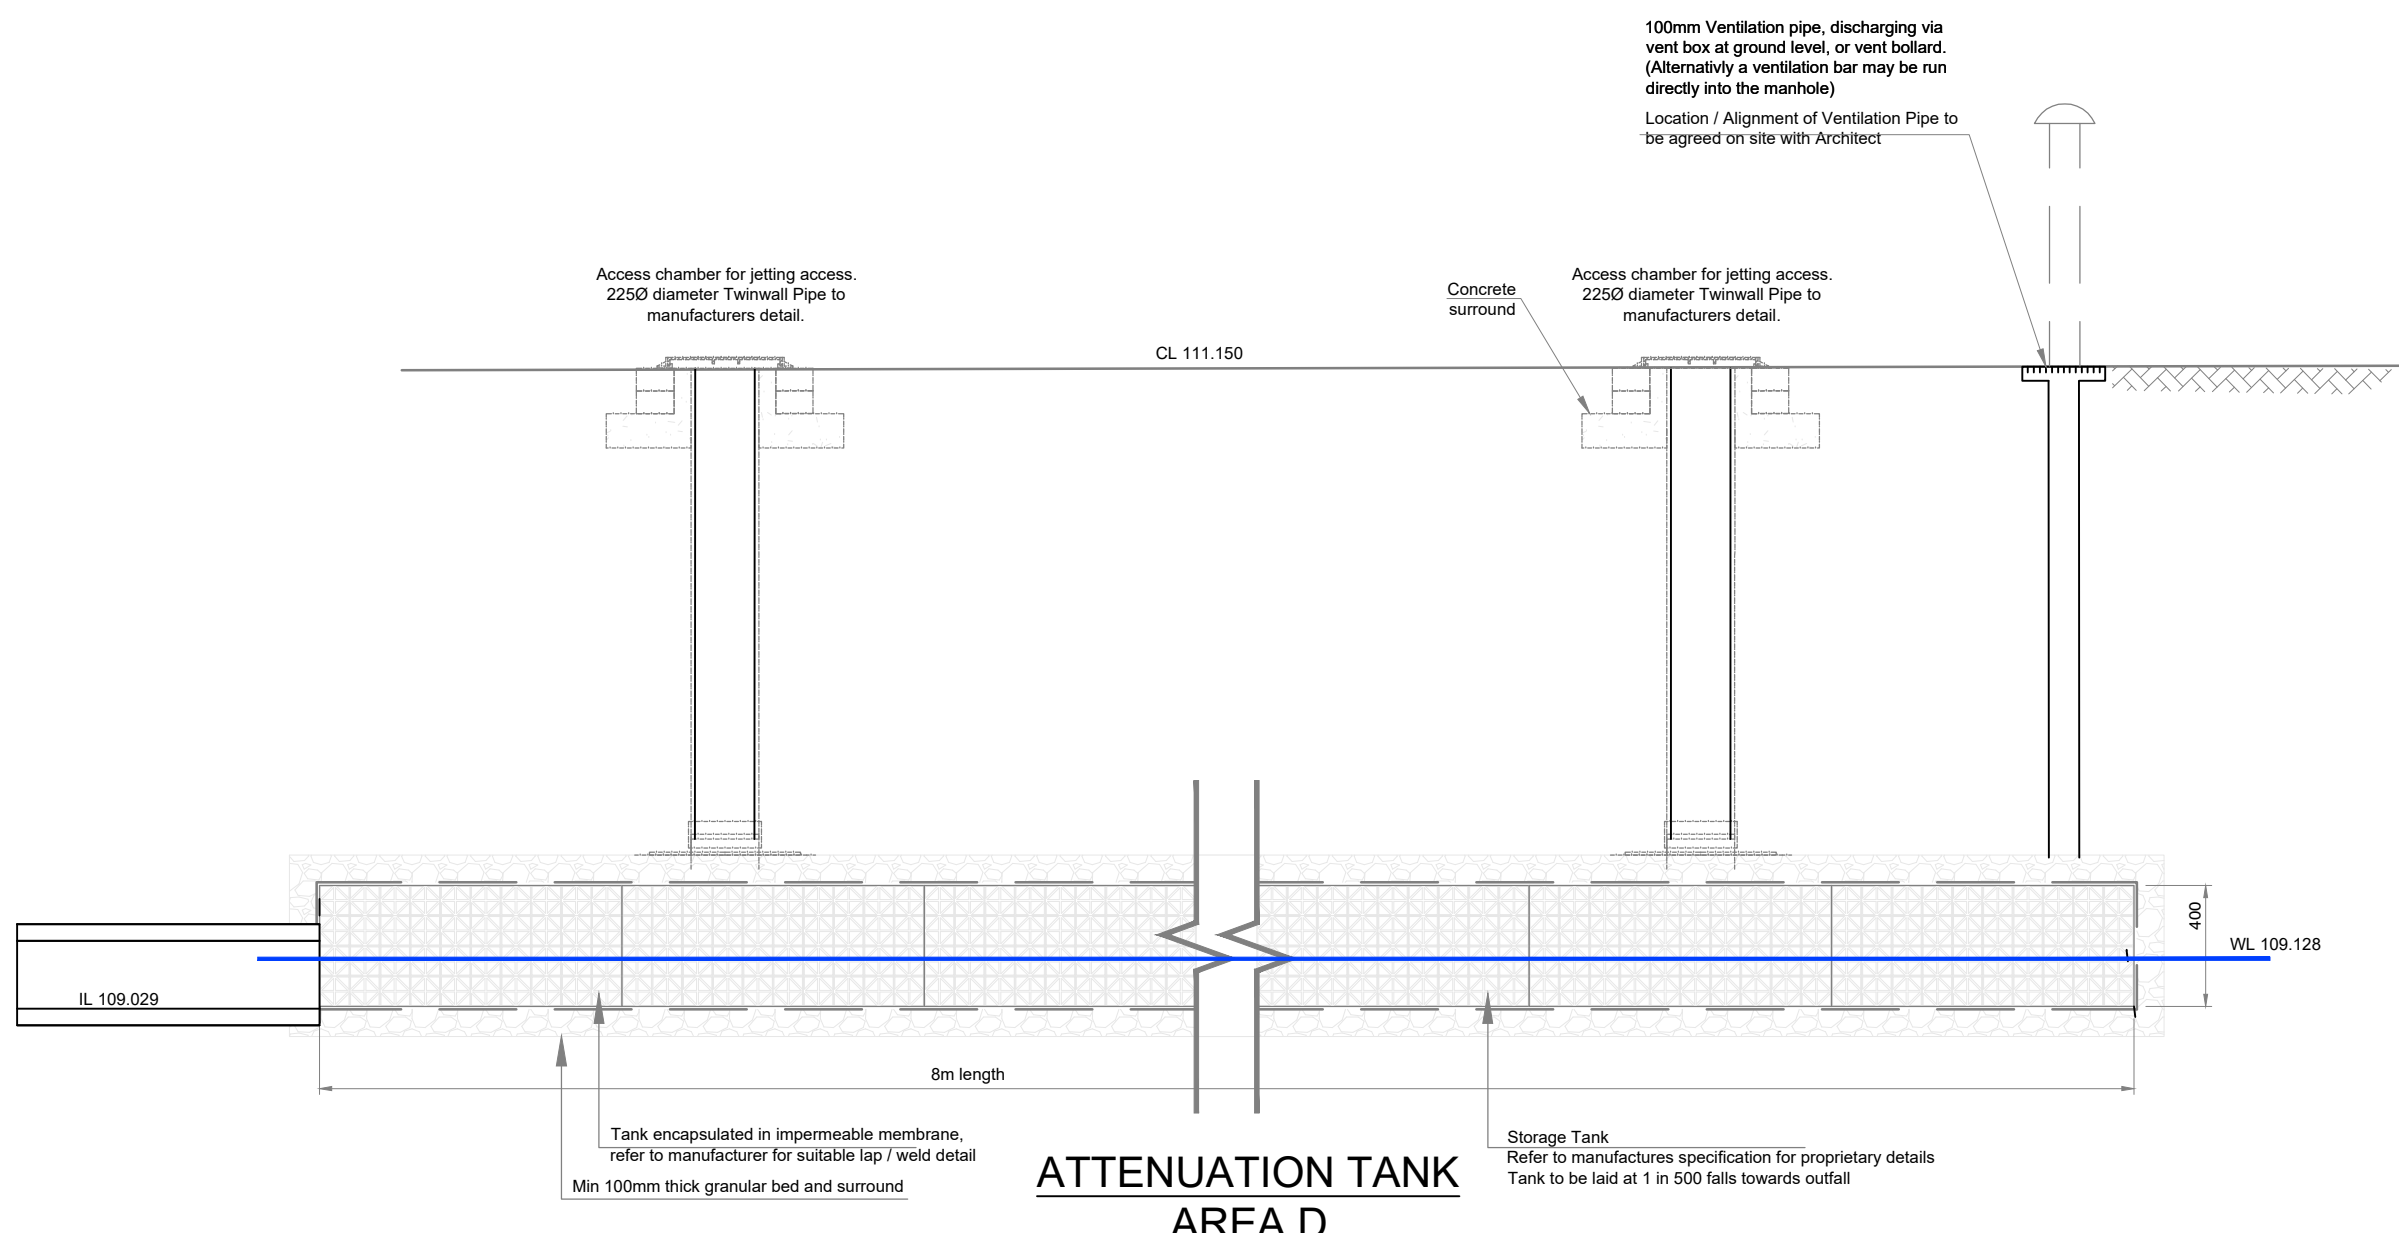

Notes

© This drawing is the copyright of the Engineers and may not be reproduced or used except by written permission.
Drawings must not be scaled. Work to figured dimensions only

REV	DATE	AMENDMENT	BY
A	11.05.20	Tank A correct	RAA

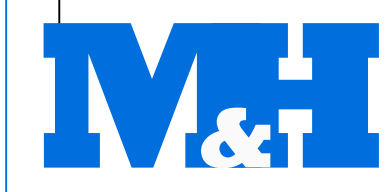

MUCKLOW & HARRIS
CONSULTING CIVIL & STRUCTURAL ENGINEERS

8 Arden Court,
William James Way,
Stokeley-on-Arden, B85 5DF

t: 0121 771 0848
e: info@mucklowandharris.co.uk
w: www.mucklowandharris.co.uk

DRAWING STATUS: PRELIMINARY

CLIENT: ANDMORE

PROJECT: Fole Dairy Uttoxeter

TITLE: Attenuation Tank Details

DATE: 05.01.26 DRAWN: AC

SCALE: 1:20 / 1:200 SIZE: A1 CHECKED:

DRAWING NUMBER: 21047-107 REVISION: A