

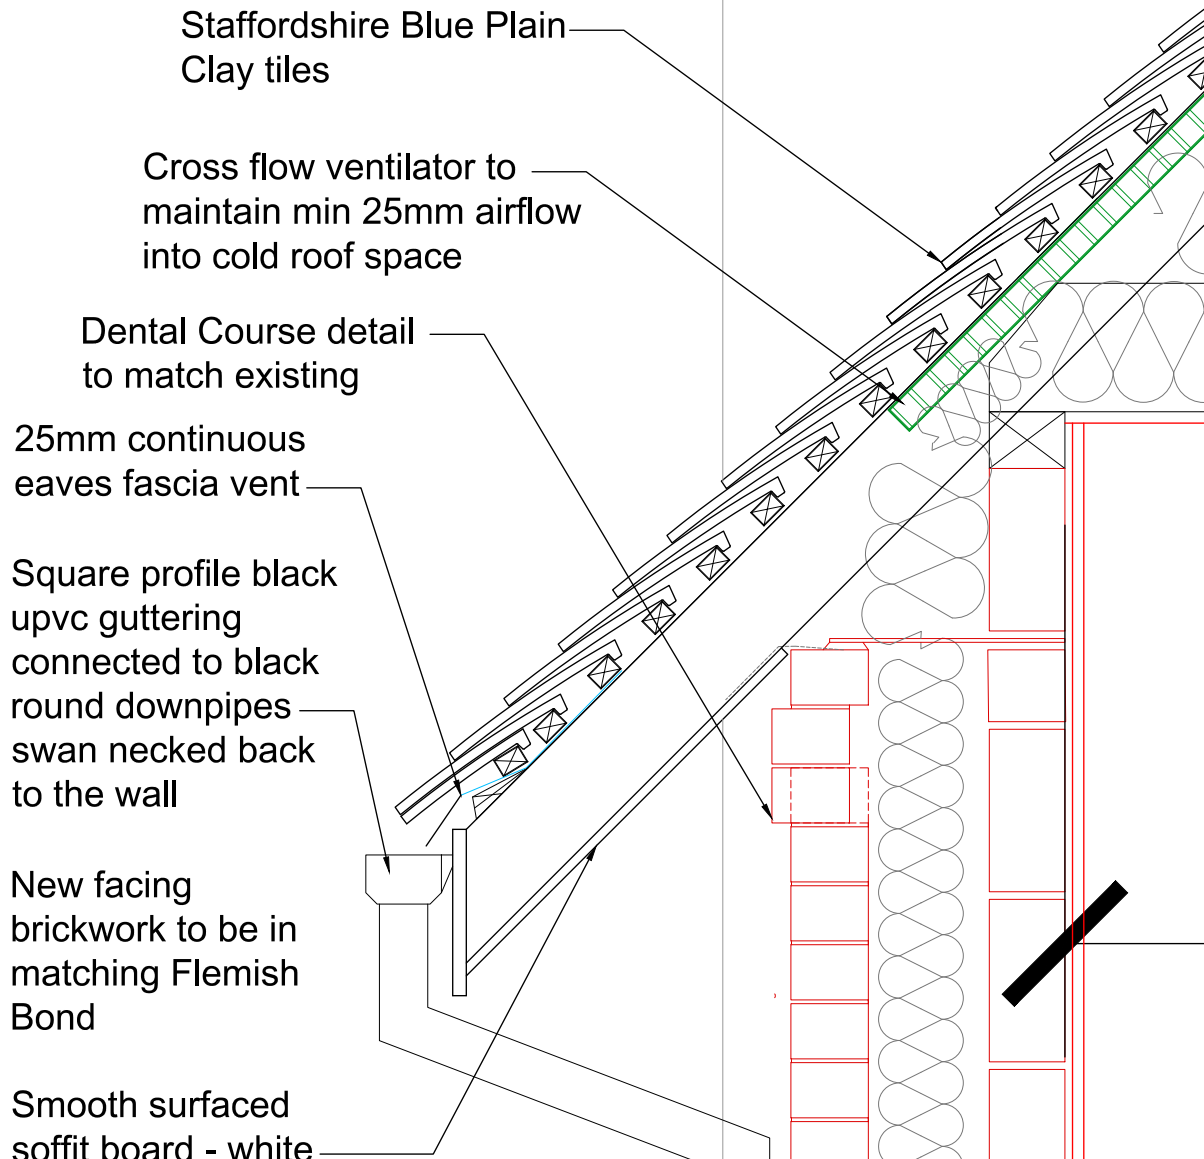
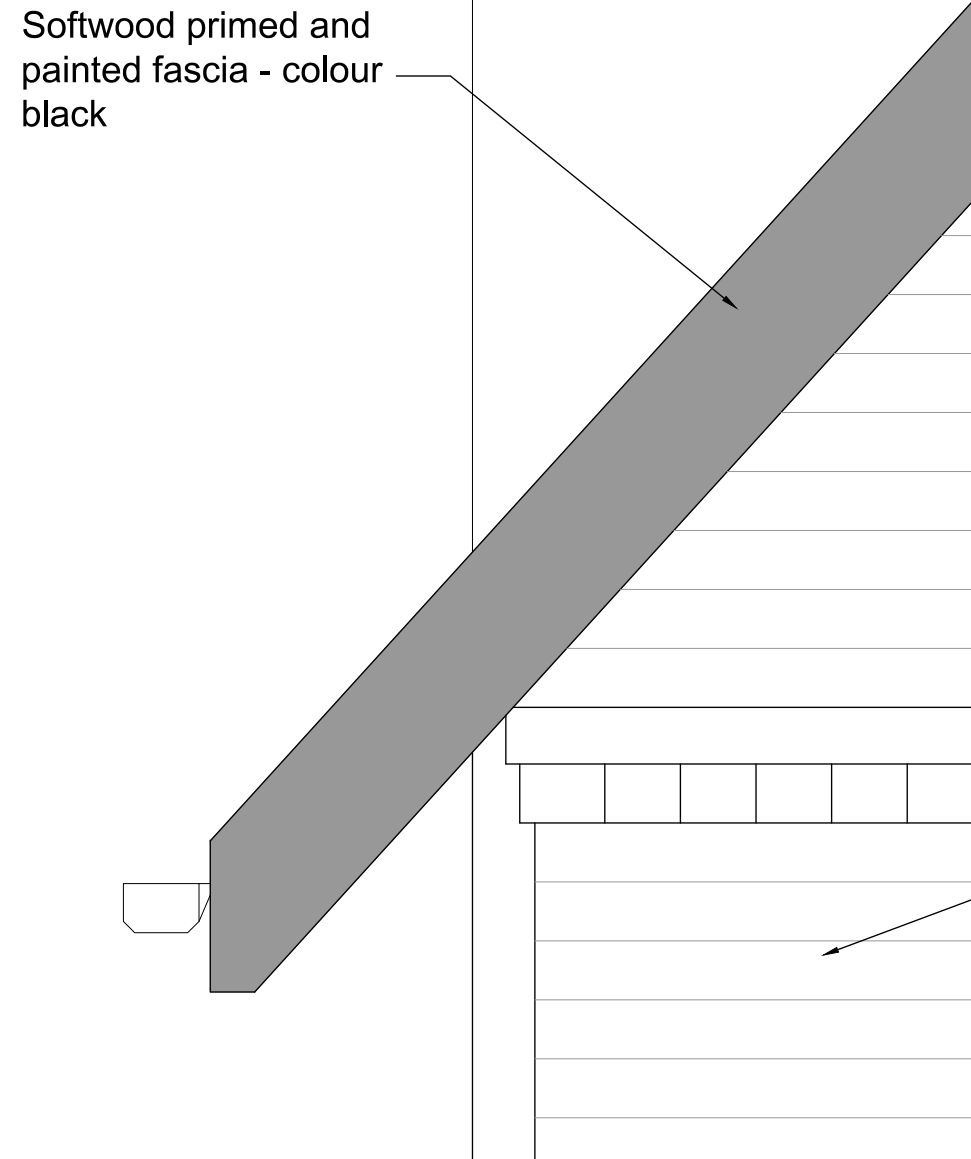
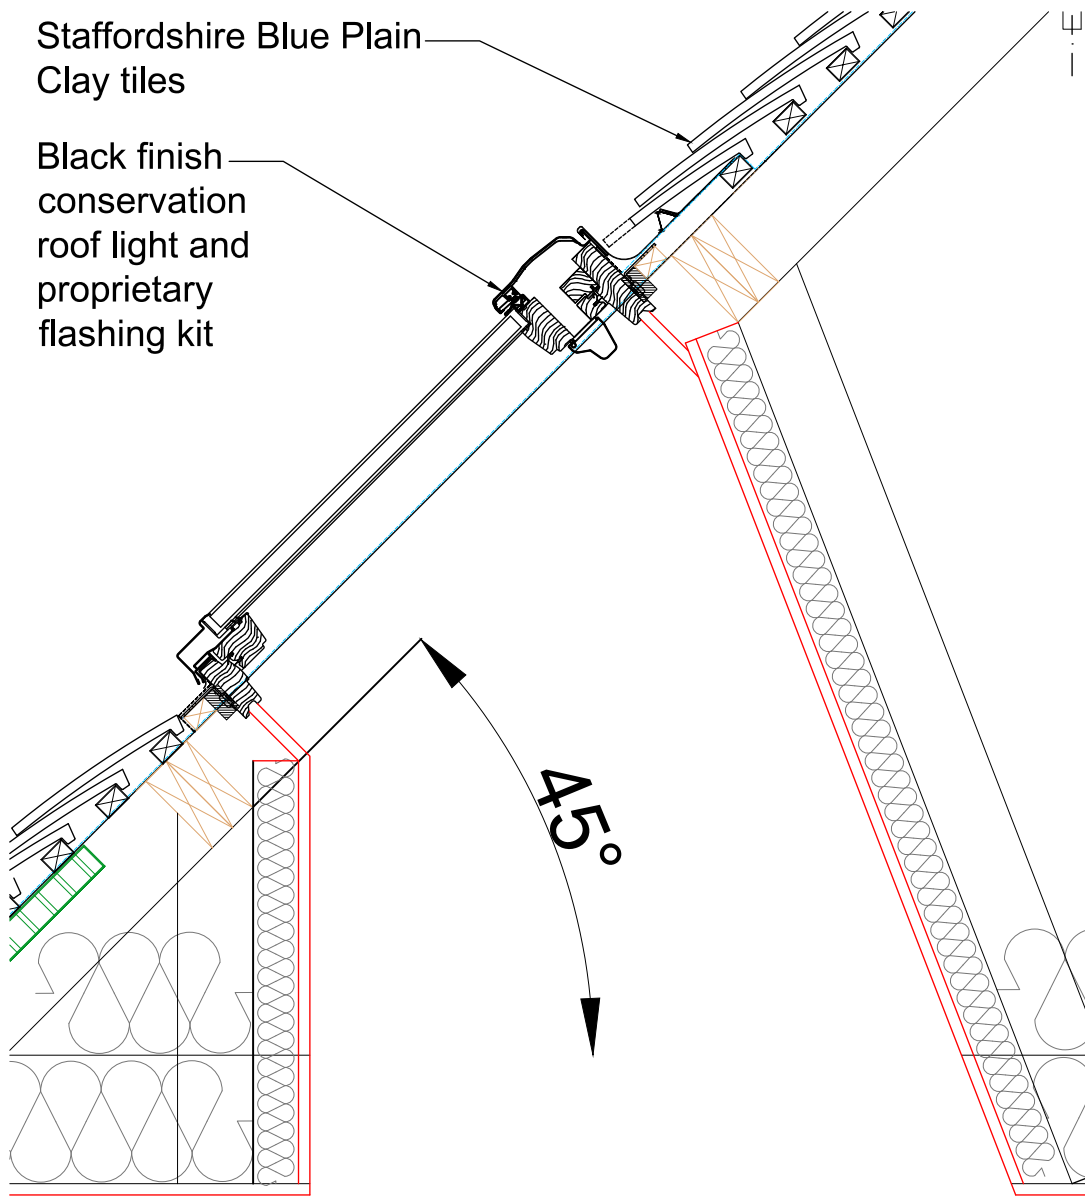




Rev	Date	Description

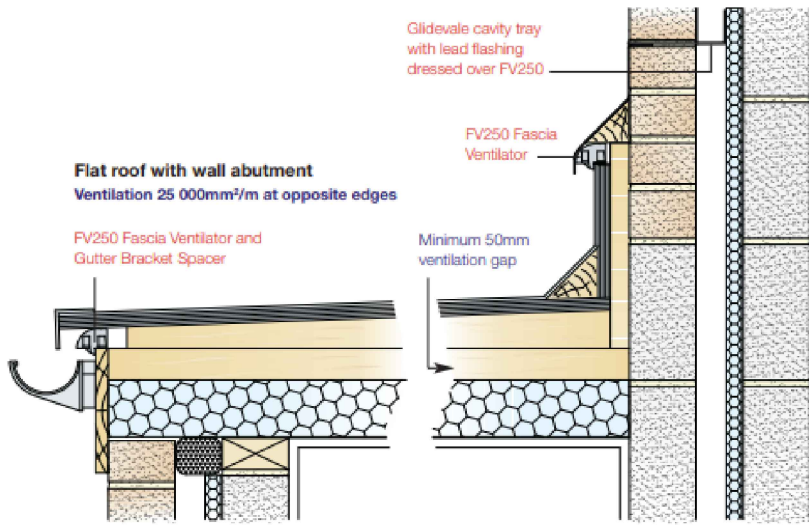

EAVES AREA DETAIL SCALE 1:10

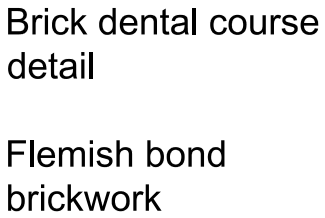

Conservation Rooflight Section A-A SCALE 1:5

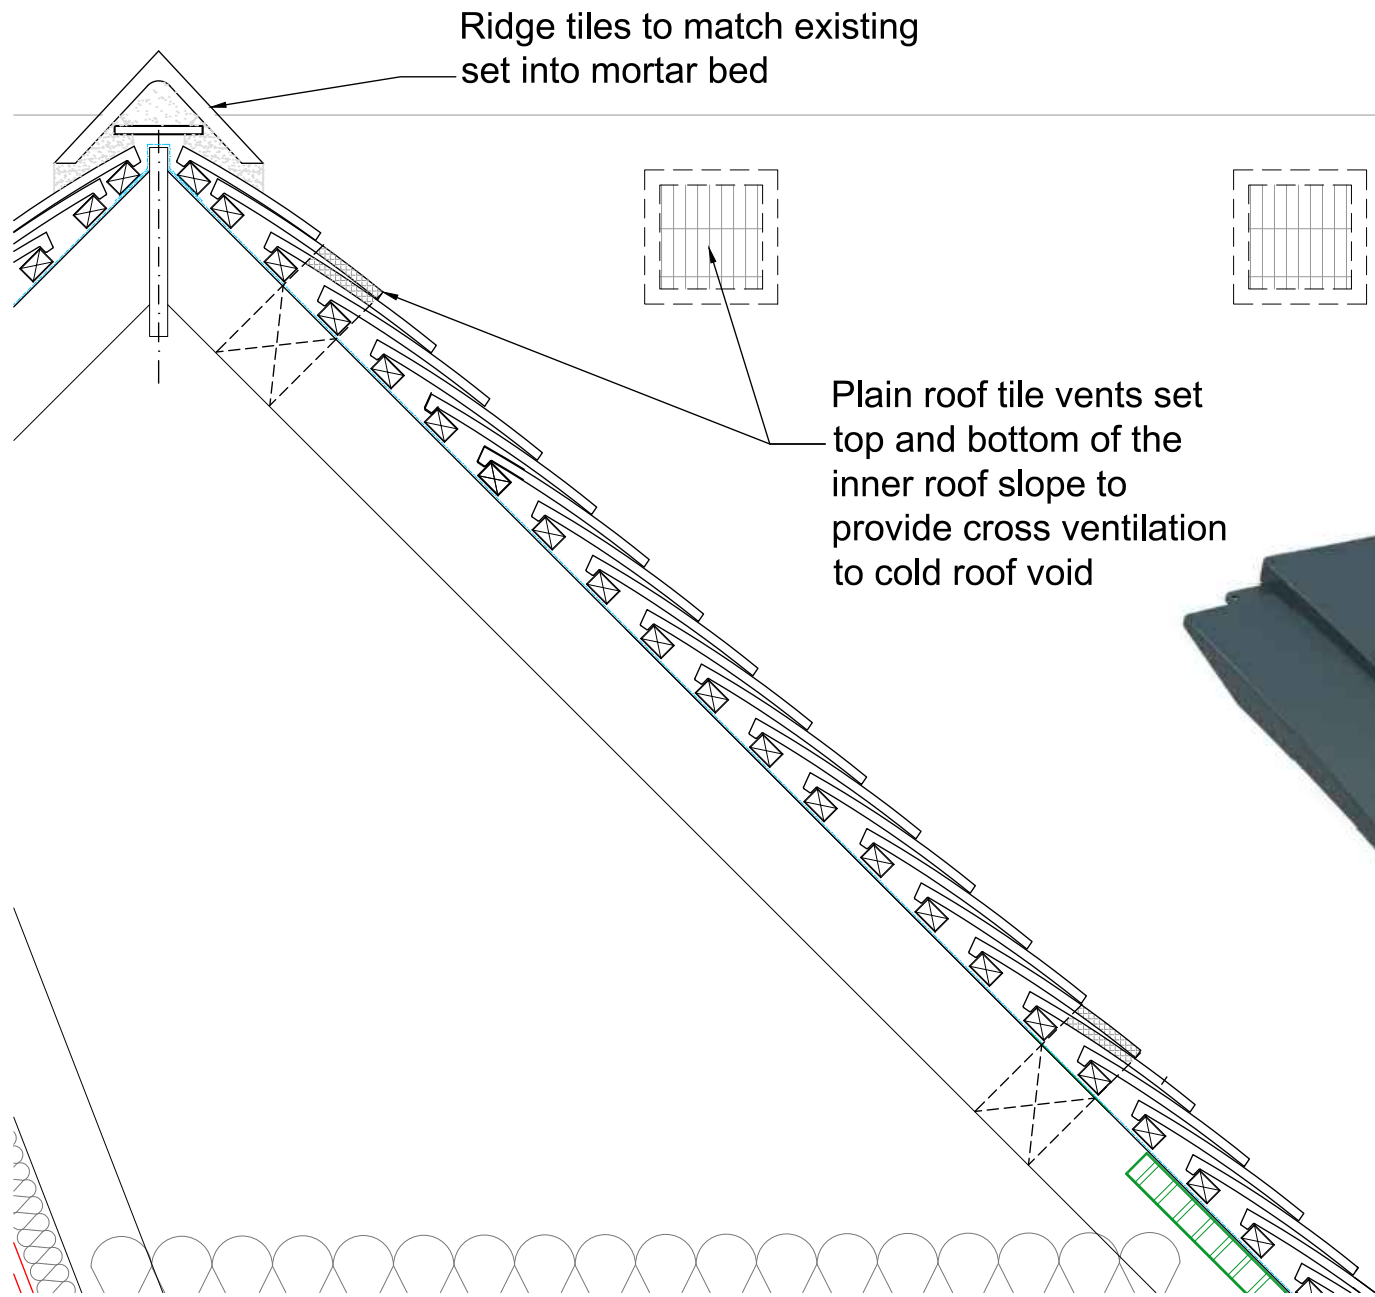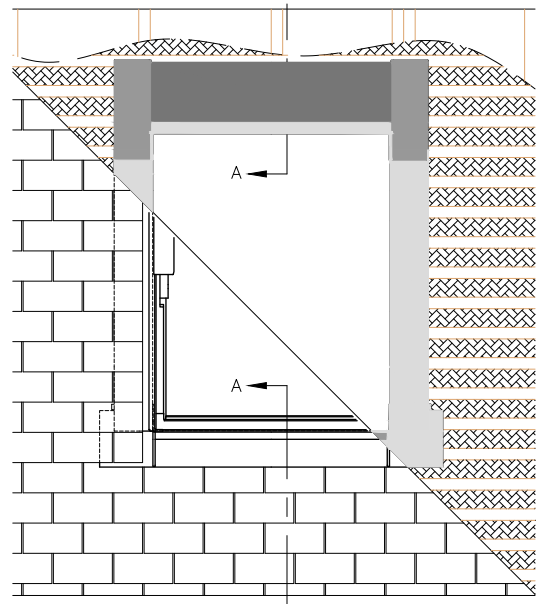

Plain Clay Tile Roof Vents Set on the inner slope side SCALE 1:10



enquiries@forte-architectural.co.uk

Client.
RJB PHYSIOTHERAPY

Project.
**Proposed Extension and Alterations
The Lodge, 257 Leek Road
Endon,
Staffordshire, ST9 9HQ**

Title.
**Roof, Eaves and Ridge
Roof Light Details**

Date.
June 2026

Scale.
As Noted @ A2

Project No.
FAD-84

Drawing No.
FAD-84-P-06

Drawn.
-

Revision.
-