


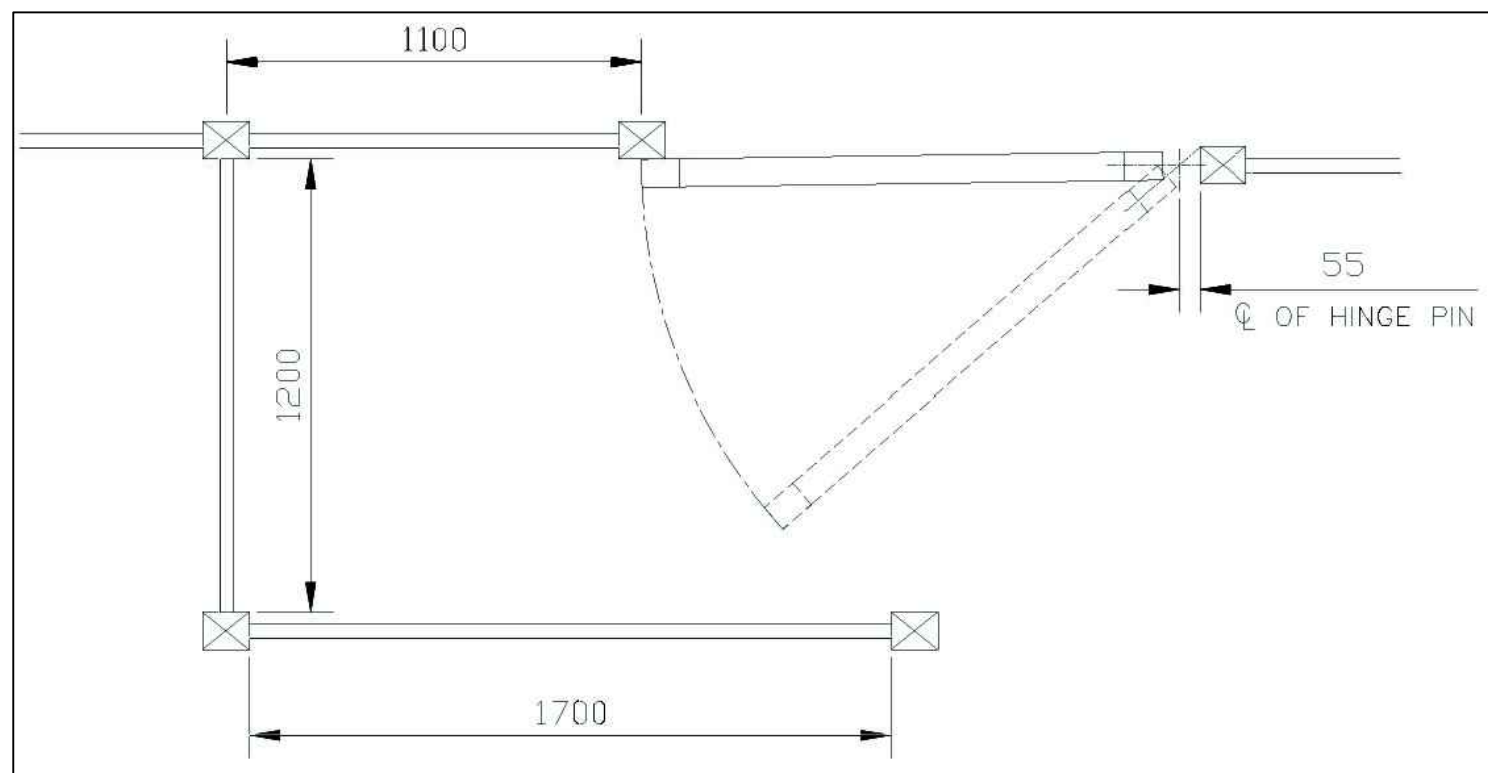

Mobility Kissing Gate 1.5m Gate plus 5 Posts & 12 rails

+44 (0)8004082234


sales@jacksons-fencing.co.uk

www.jacksons-fencing.co.uk

Complete Set consists of:

- 1 x 255000 1.5m Wide Field Gate
- 2 x 190700 2.1m x 125x75mm Inter Post
- 2 x 190800 2.1m x 125x125mm Corner Post
- 1 x 264710 2.1m x 125x100mm Kissing Gate Post
- 4 x 299810 1810x95x36mm Mobility Gate Rail
- 4 x 299820 1280x95x36mm Mobility Gate Rail
- 4 x 299830 1210x95x36mm Mobility Gate Rail
- 1 x 271800 Adjustable Hinge Set galvanised
- 1 x 264700 Gate Slam Band galvanised
- 1 x 271700 Fitting of Irons to gate

All fittings are supplied galvanised for longer life.

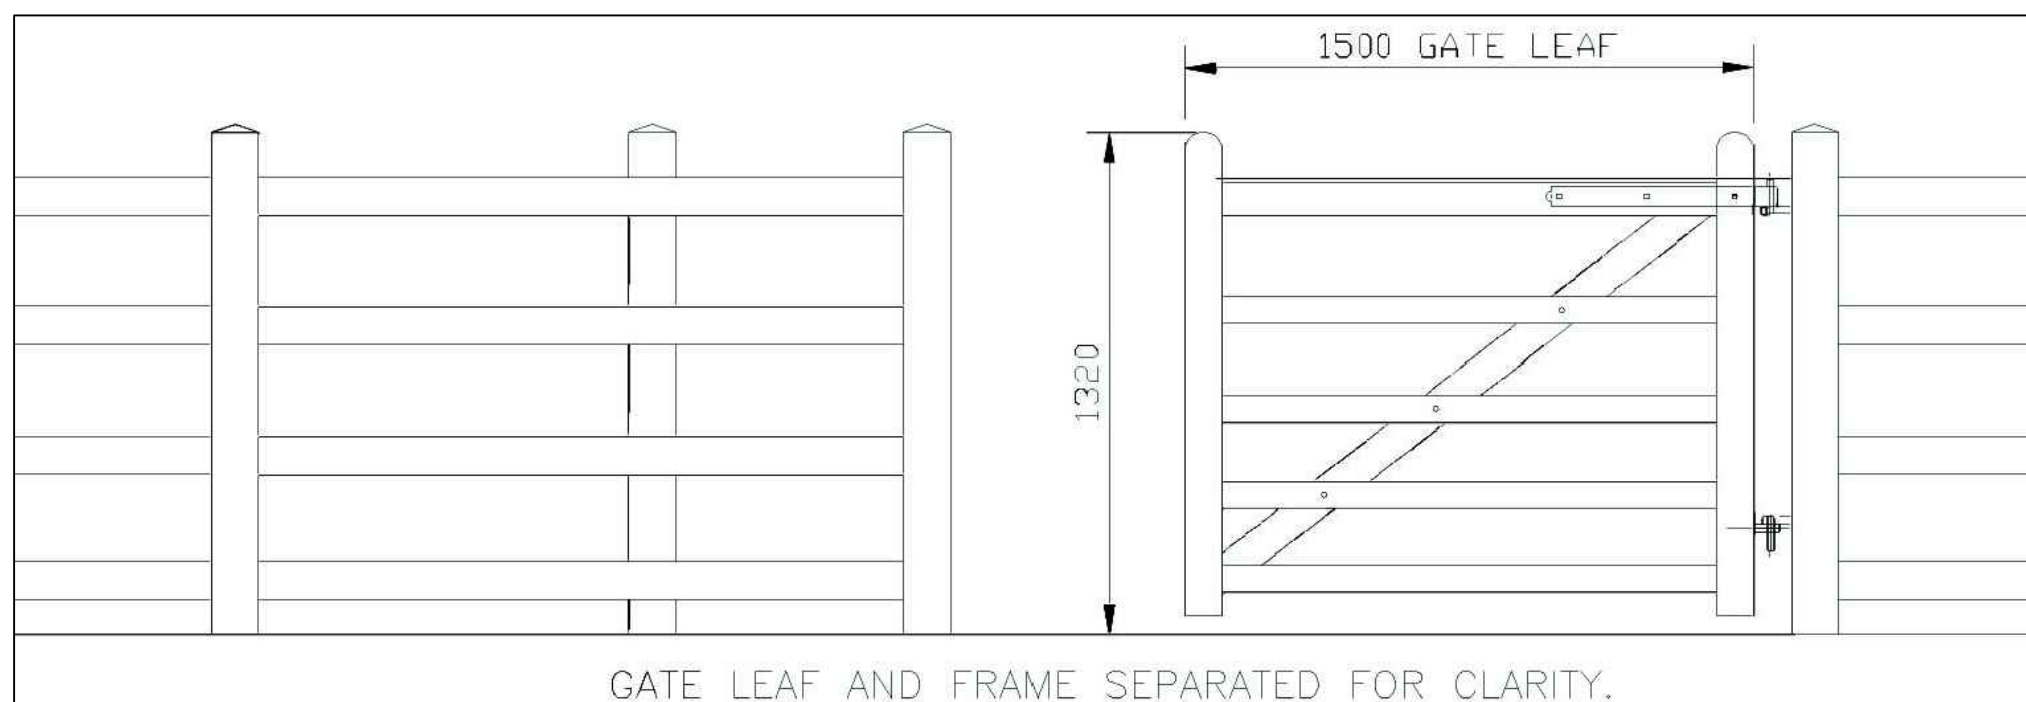

DWG TITLE: POS Landscape Furniture - Mobility Kissing Gate
PROJECT TITLE: Tenford Lane, Upper Tean
VERSION: V2
DWG NO: M3774-PA-07
CLIENT: Markden Homes
WORK STAGE: PLANNING
DATE: 07.2026
DRAWN BY: AC
CHECKED BY: NF

Unit 6, Longley Lane
Northenden, Manchester
M22 4WT
T: 0161 946 0808
E: design@barneswalker.co.uk
W: www.barneswalker.co.uk

bw
BARNES
WALKER

© This drawing, the graphics and the landscape works and ideas depicted therein remains the copyright of Barnes Walker Limited and may not be used, copied in whole or part, or amended without prior written consent. All dimensions are to be checked on site and in the event of any discrepancy refer to Barnes Walker Limited.