




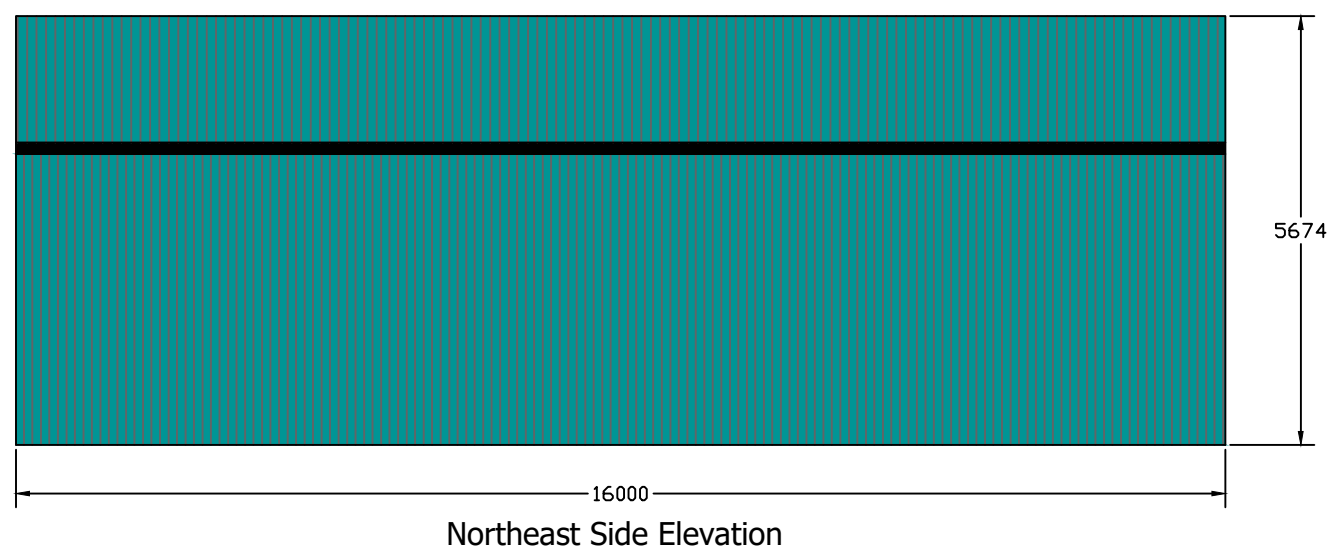


Northeast Side Elevation

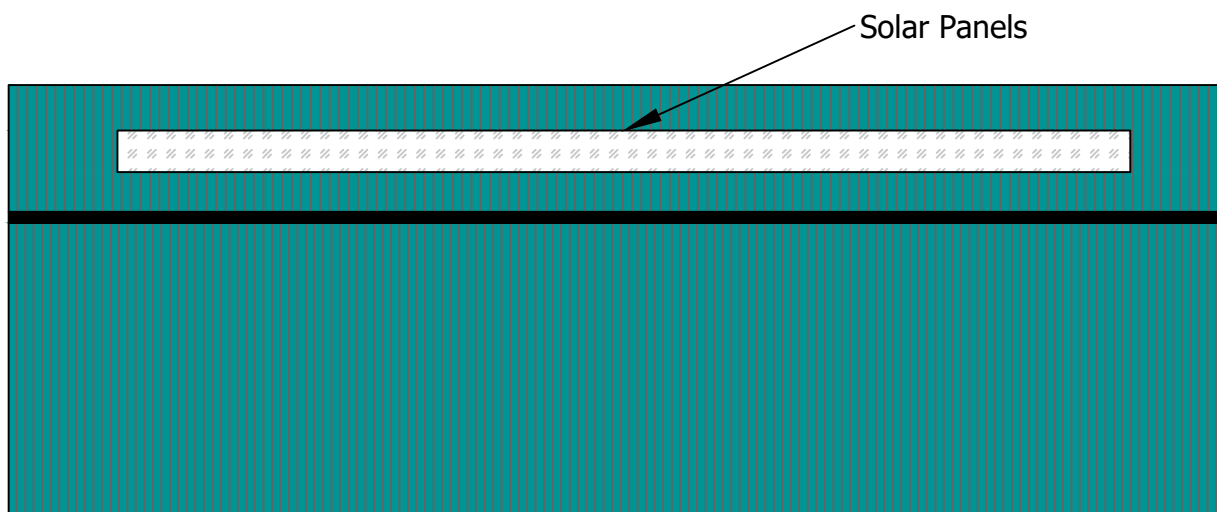


Southwest Side Elevation

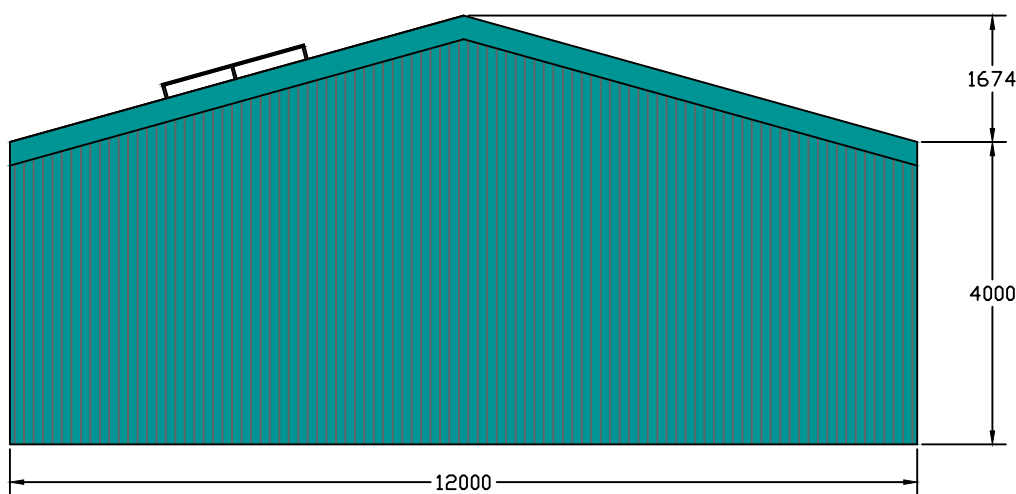

Southeast Gable Elevation

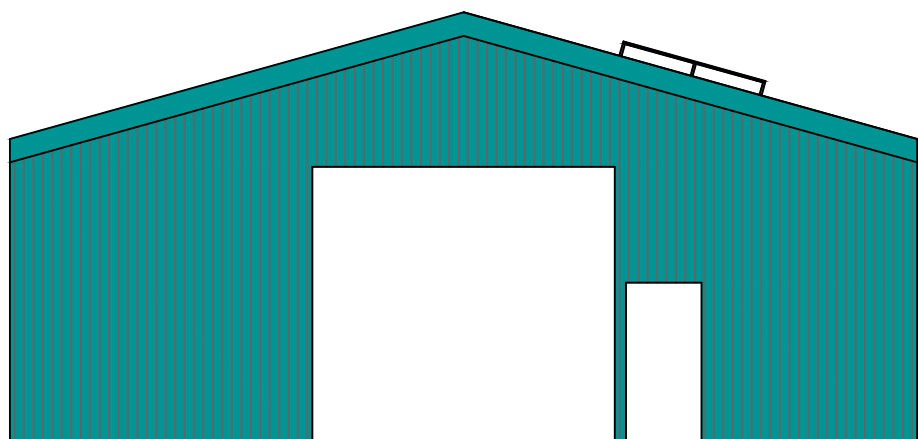

Northwest Gable Elevation

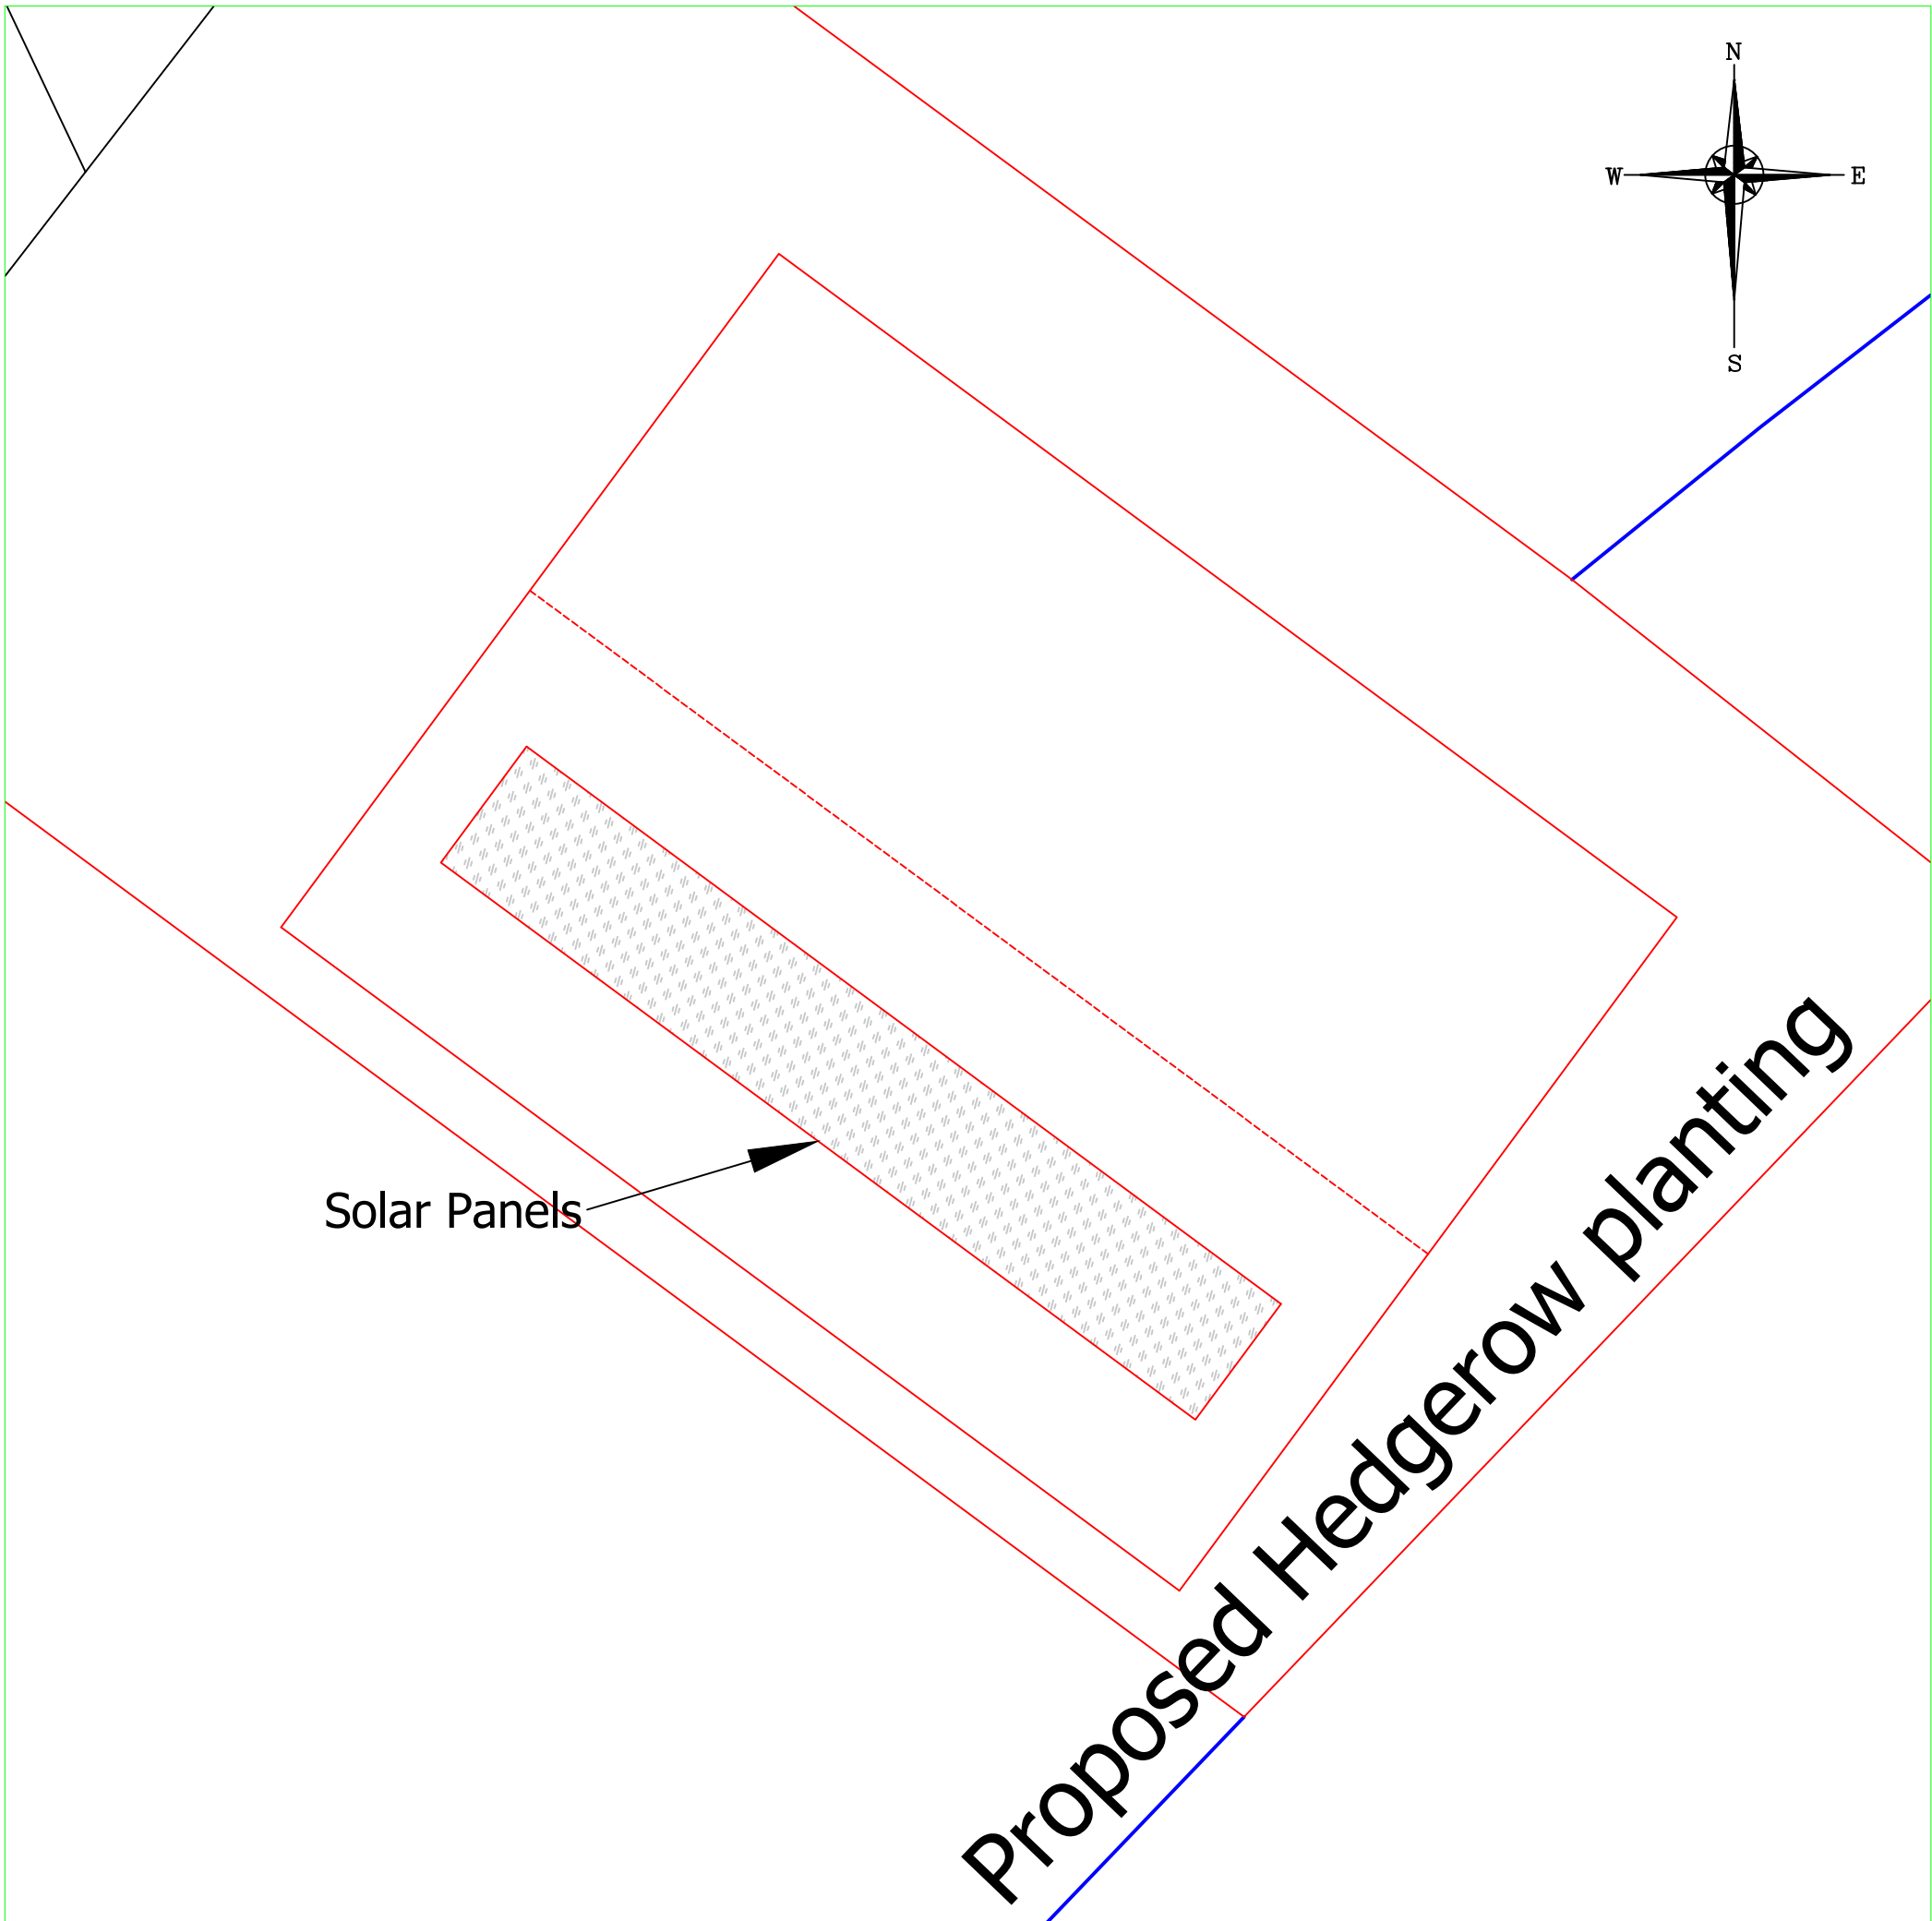

Roof sheeting to be box profile steel sheeting, with anti-condensation backing, coloured Juniper Green (12B29) and solar panels

Vertical cladding to be box profile steel sheeting, coloured Juniper Green (12B29)

Door openings to the northwest gable elevation

All dimensions shown in mm

© Copyright J C Harrison Planning & Admin Services jo@jcharrison.co.uk 07792 144155	
Client:	Mr N Goodgrove Fairview Farm ST10 2HU
Project:	Demolition of existing buildings and Proposed Agricultural Building
Title:	Proposed Elevations
Drawn: J Harrison	Date: 30.06.2026
Scales: 1:100 @ A2	
Drg. No.: 1326-004	Rev.: A