



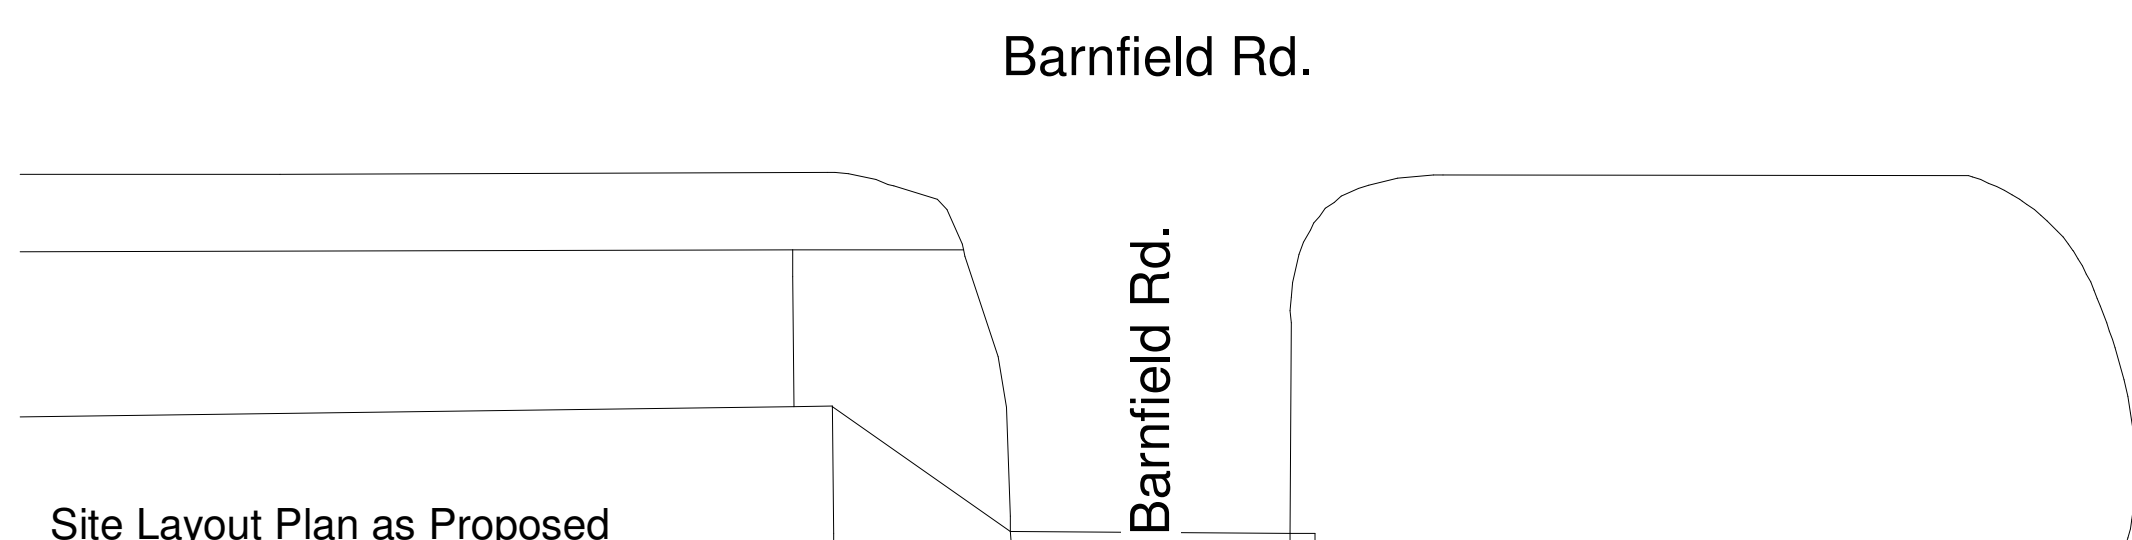

Site Layout Plan as Proposed
1 : 200

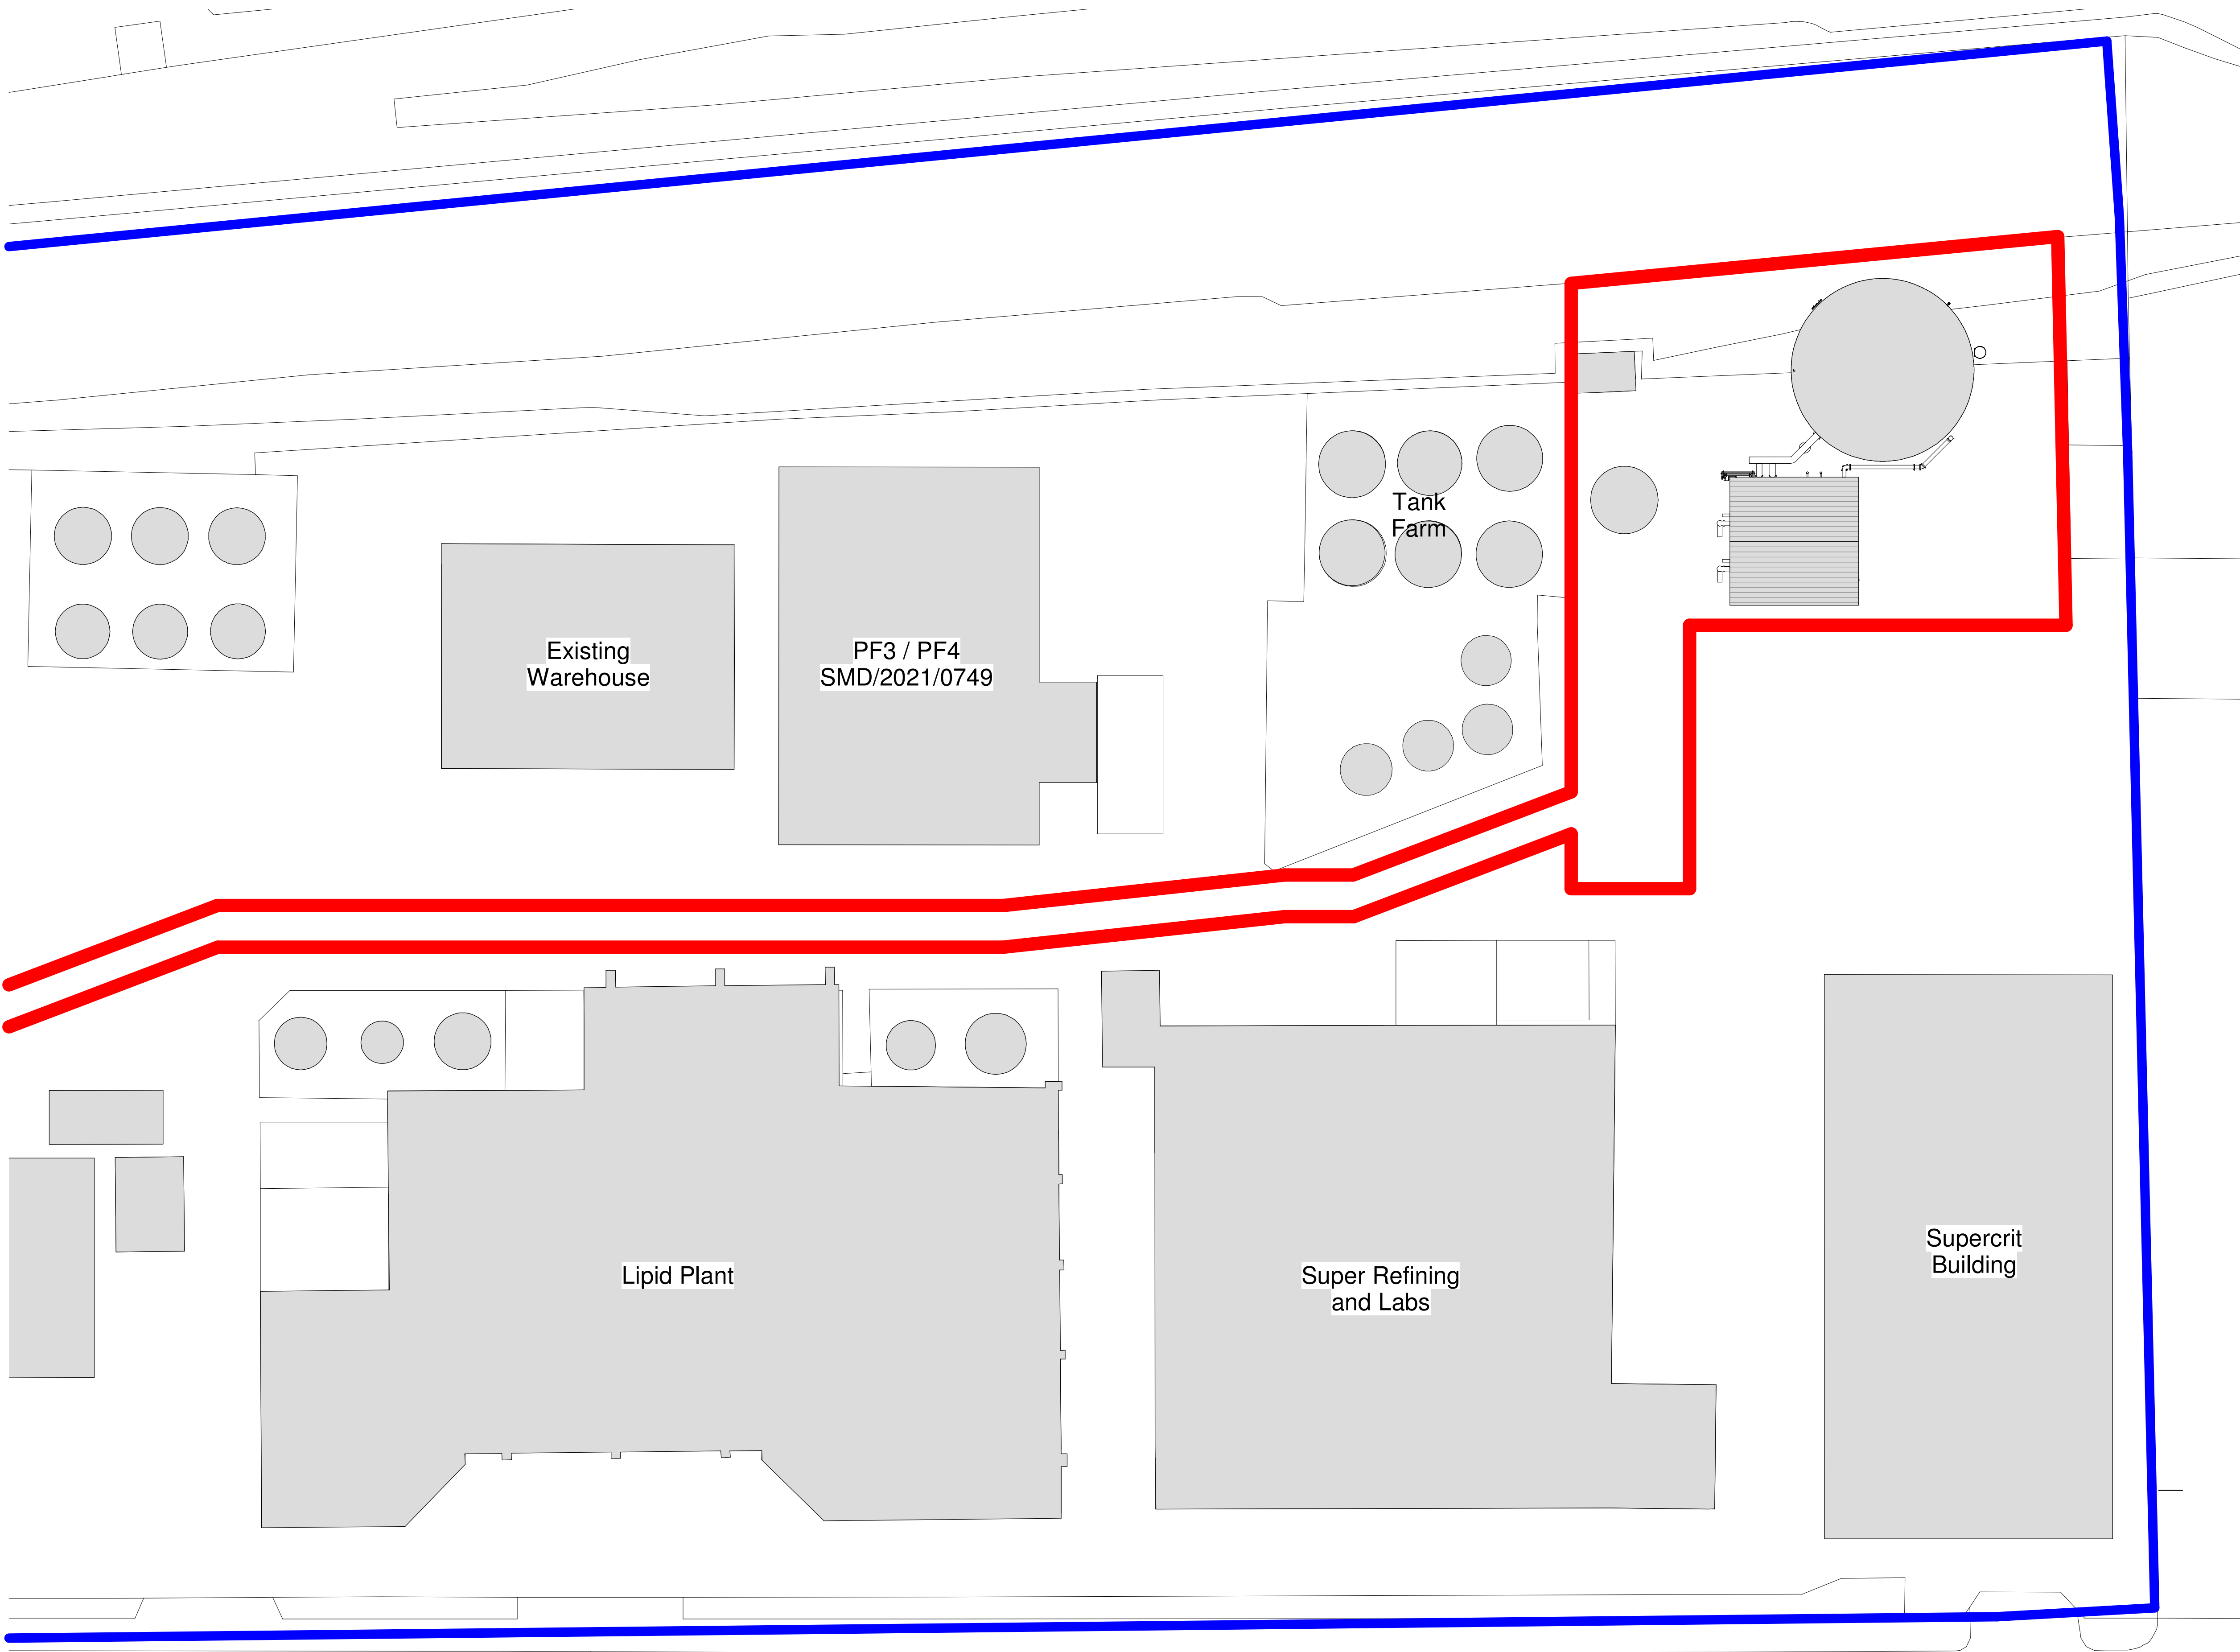

Clerk Bank House
Clerk Bank
LEEK
Staffordshire
ST13 5HE
t: 01538 373477
f: 01538 386503
e: info@ctdarchitects.co.uk
w: www.ctdarchitects.co.uk

- ctd architects © 2026
- This drawing is copyright.
 - All dimensions to be checked on site before proceeding.
 - Contractor must notify the architect of any discrepancies before proceeding.
 - Contractor to check all dimensions of new work to suit existing conditions. Do not assume existing structure or details are plain, square or level.
 - All drawings to be read in conjunction with all other consultants drawings and specs.

Client
CRODA

Project
Fire Water Tank
Barnfield Road, Leek
ST13 5GJ
Title
Site Layout Plan as Proposed

Scale	1:200	Size	A1	Drawn	LA	Chkd	MM
Status	PLANNING ISSUE						
Drawing Ref	2607 - CTD - S1 - XX - DR - A - 003 - P02						

Ordnance Survey, (c) Crown Copyright 2026. Licence number 100022432.
Scale 1:200
0m 10m 20m

