



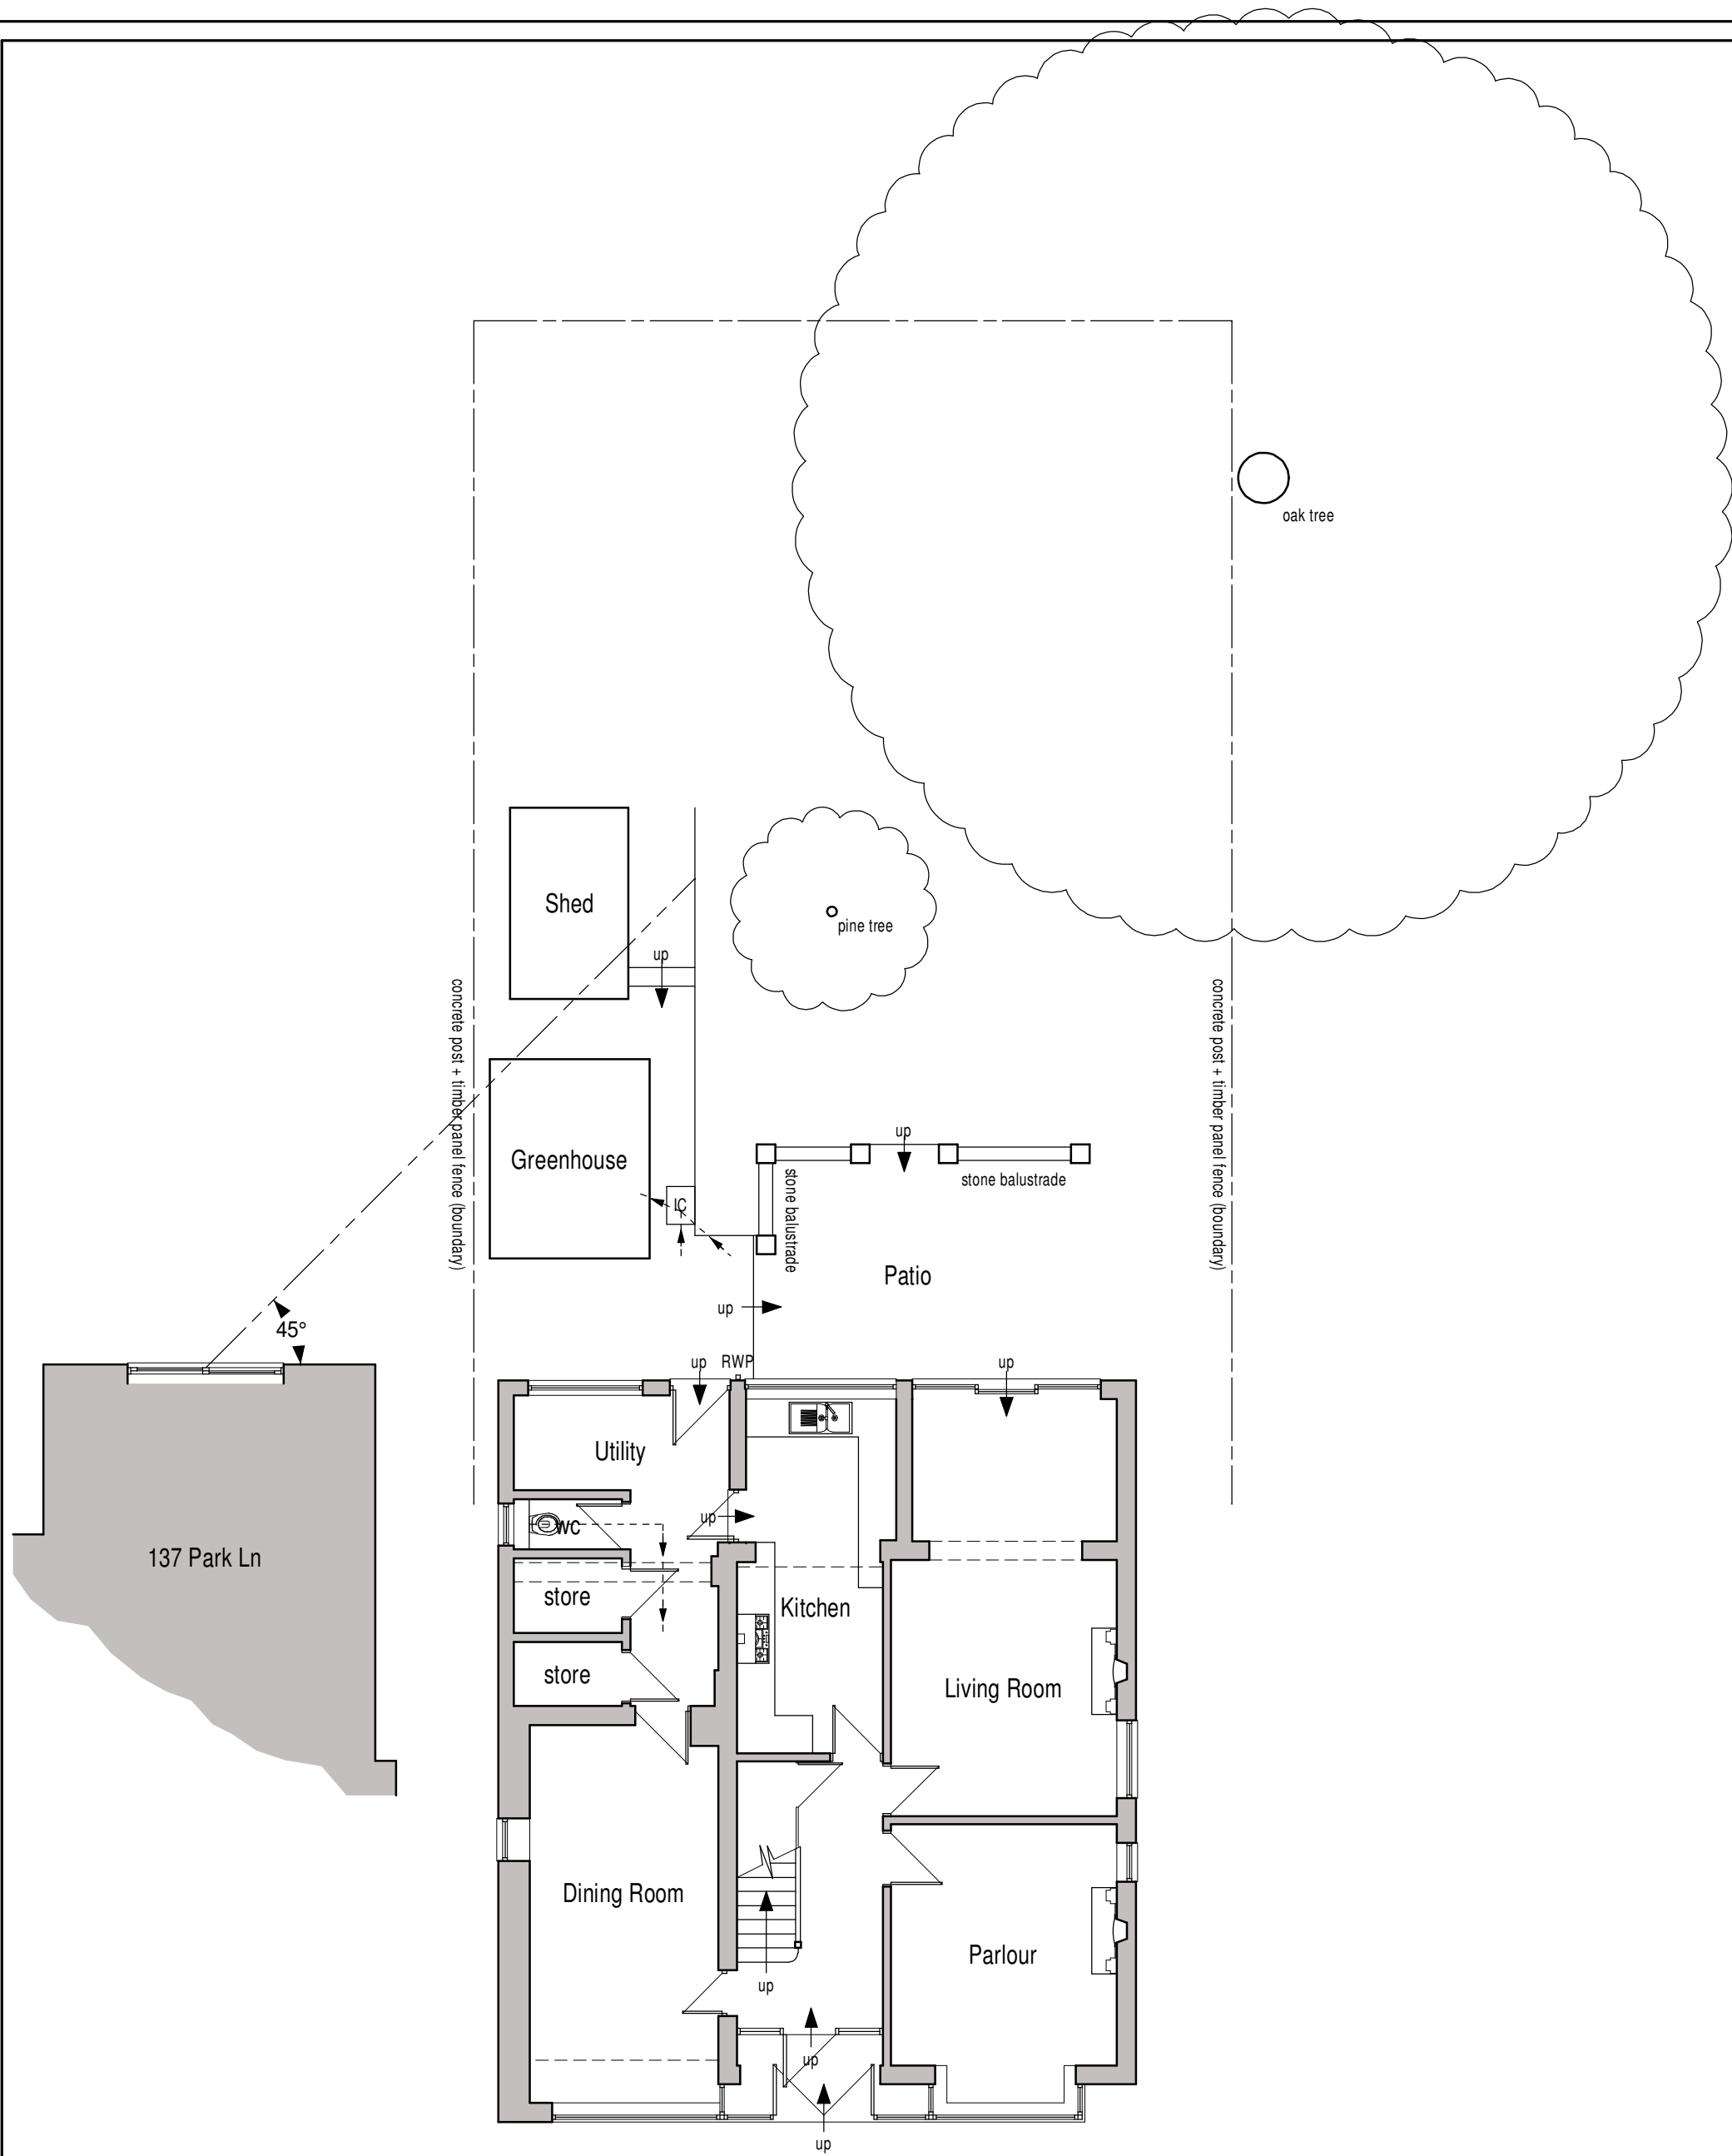


Ground Floor Plan

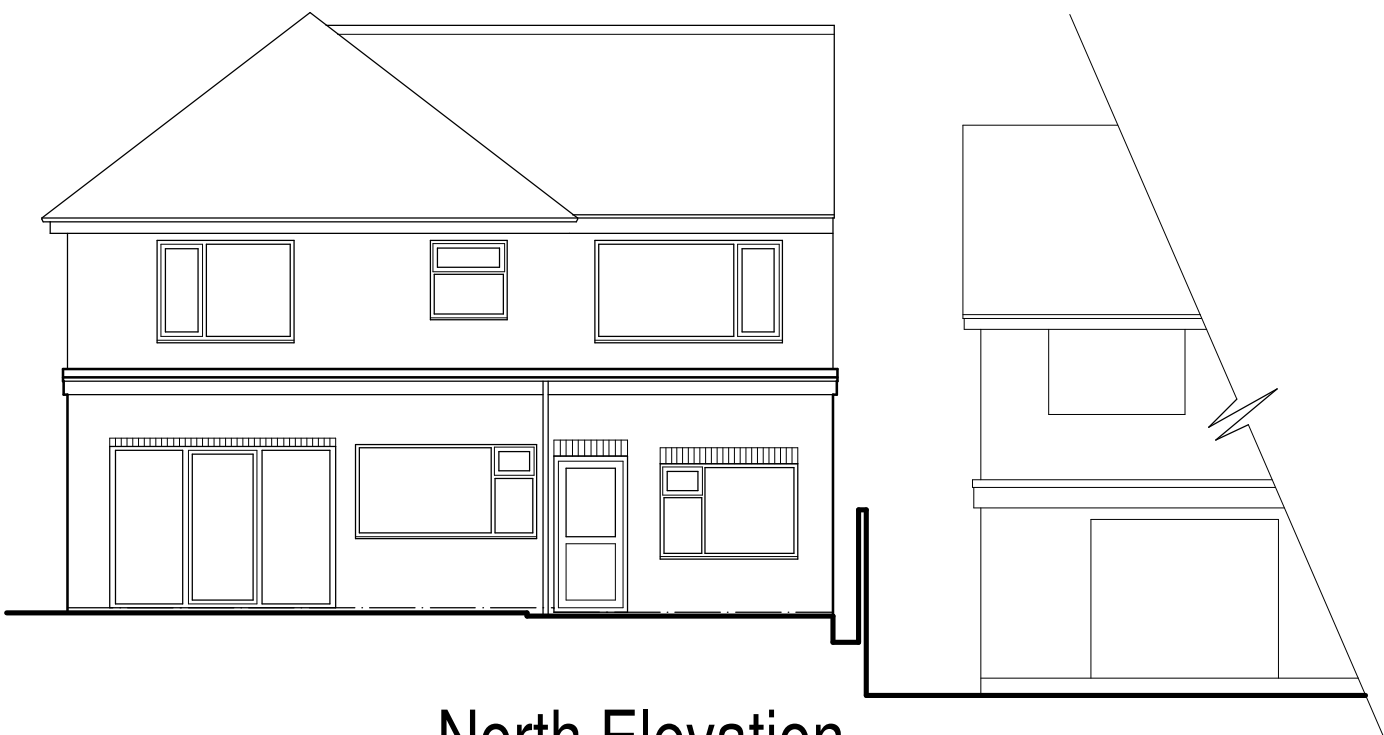


North Elevation



East Elevation

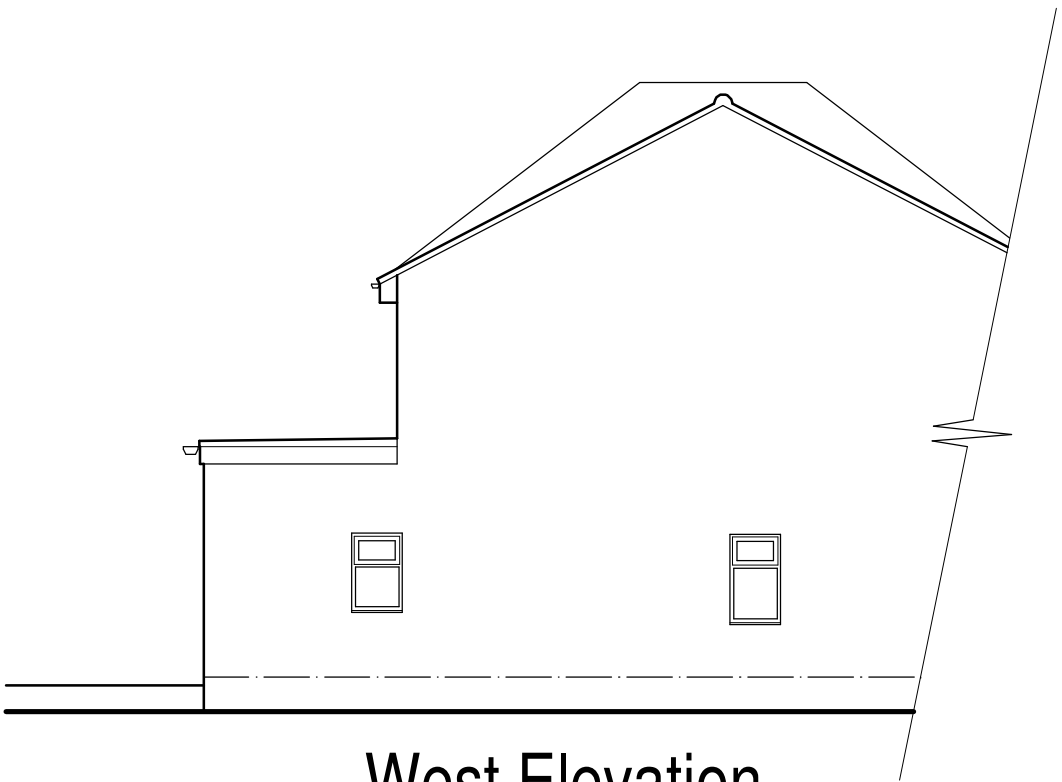

West Elevation

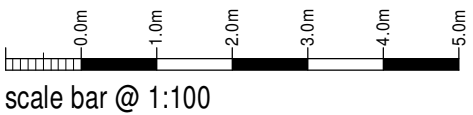

Mr & Mrs Mountford-Lees

Proposed Single Storey
Rear Extension at
139 Park Ln, Knypersley,
Stoke-on-Trent, ST8 7PN

Existing Conditions
Ground Floor Plan and Elevations

Date	Sheet	Scale
June 2026	A2	1:100
Org No.	Rev.	Drawn
2026-3112-01	-	NAW



10 Cawdry Buildings, Fountain Street, Leek. ST13 6JP
Telephone: 01538 386002
E-mail: info@sammonsLtd.co.uk
Web: www.sammonsLtd.co.uk

This drawing is copyright.
All dimensions must be checked prior to commencement.