

Accommodation Key



P1 & P4 Polar Bear Accommodation
Lodges (1 Bed - 2 person)




P2-P3 Blackbrook Accommodation
Lodges (2 Bed - 4 person)



Existing Public right of way

Line of previously approved Polar Bear Animal House (Ref. SMD/2023/0211) - not constructed; operational requirements met by polar bear house in lower enclosure.

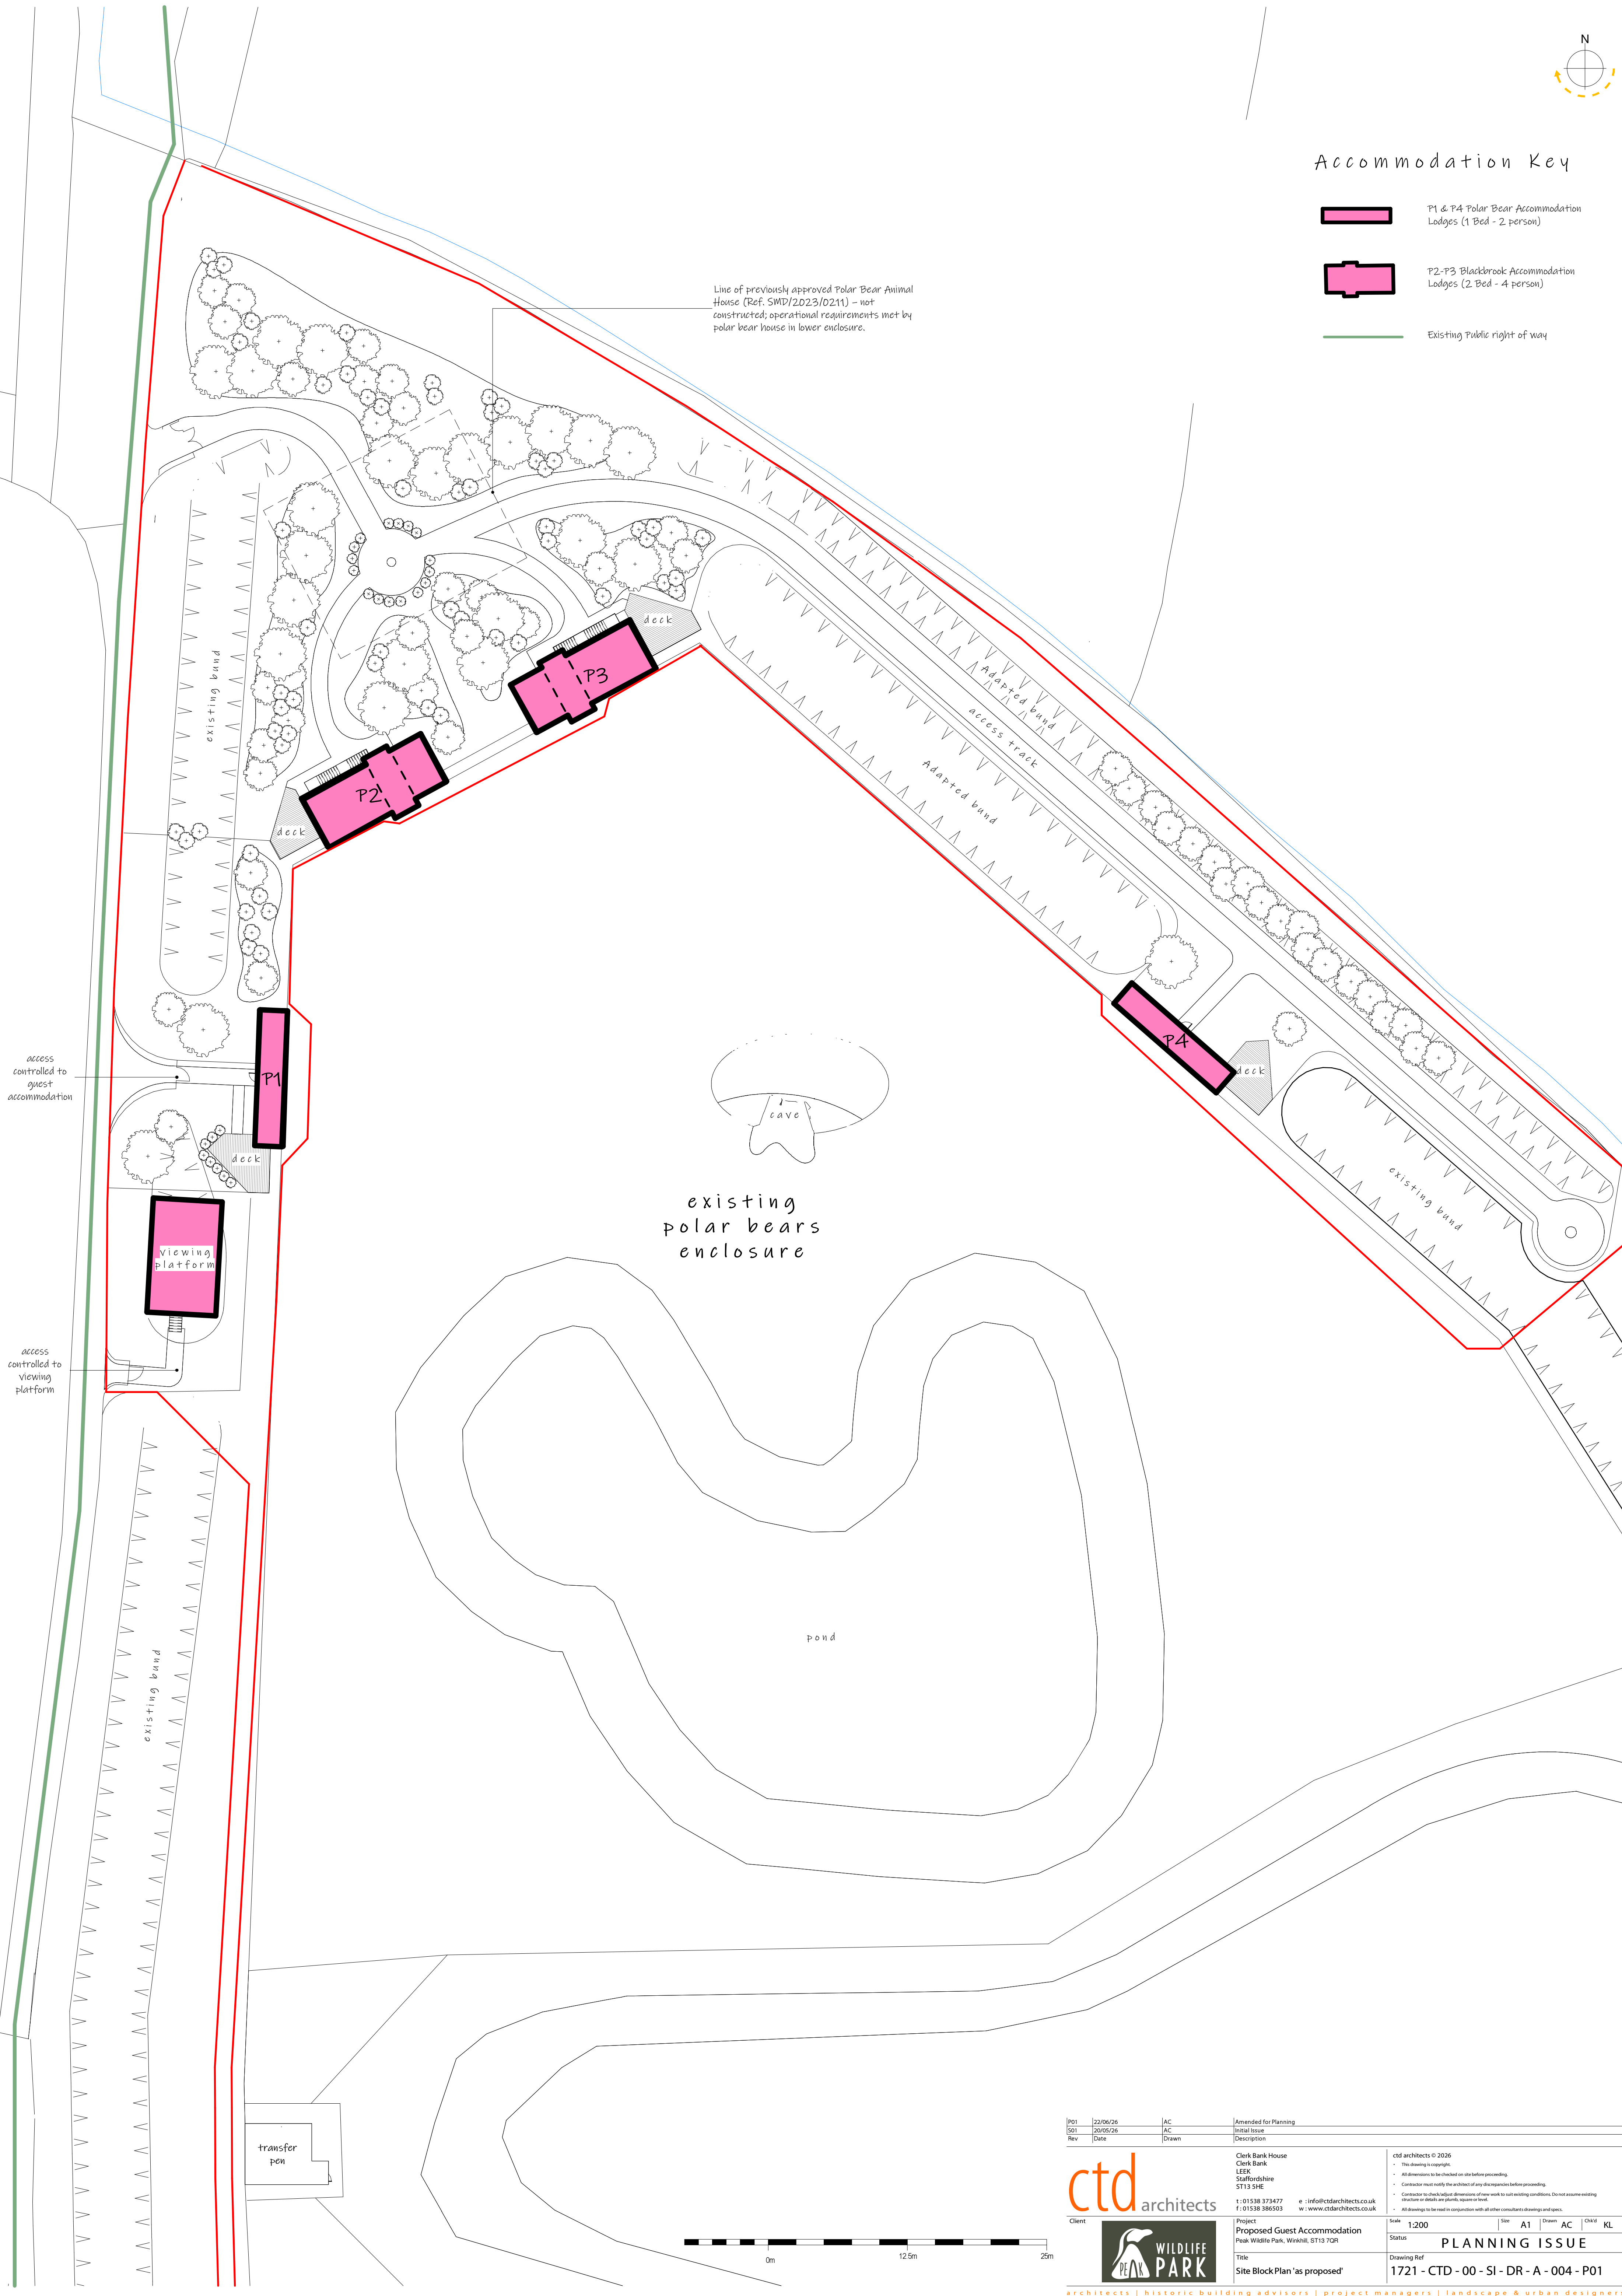

P01	22/06/26	AC	Amended for Planning
	501	20/05/26	Initial Issue
Rev	Date	Drawn	Description
ctd architects Client 			
Clerk Bank House Clerk Bank LEEK Staffordshire ST13 5HE t: 01538 373477 f: 01538 386503 e: info@ctdarchitects.co.uk w: www.ctdarchitects.co.uk Project Proposed Guest Accommodation Peak Wildlife Park, Wirkshall, ST13 7QR Status 1721 - CTD - 00 - SI - DR - A - 004 - P01			
ctd architects © 2026 - This drawing is copyright. - All dimensions to be checked on site before proceeding. - Contractor must notify the architect of any discrepancies before proceeding. - Contractor to check all dimensions of new work to suit existing conditions. Do not assume existing structure or details are correct, square or level. - All drawings to be read in conjunction with all other consultants drawings and specs. Scale 1:200 Size A1 Drawn AC Check KL			
PLANNING ISSUE			
Drawing Ref 1721 - CTD - 00 - SI - DR - A - 004 - P01			