


Reed Bed/ Ditch Drain

Sewage Treatment Plant sized to suit lodges providing 95% Clean Water output with alarm beacon/ remote monitoring

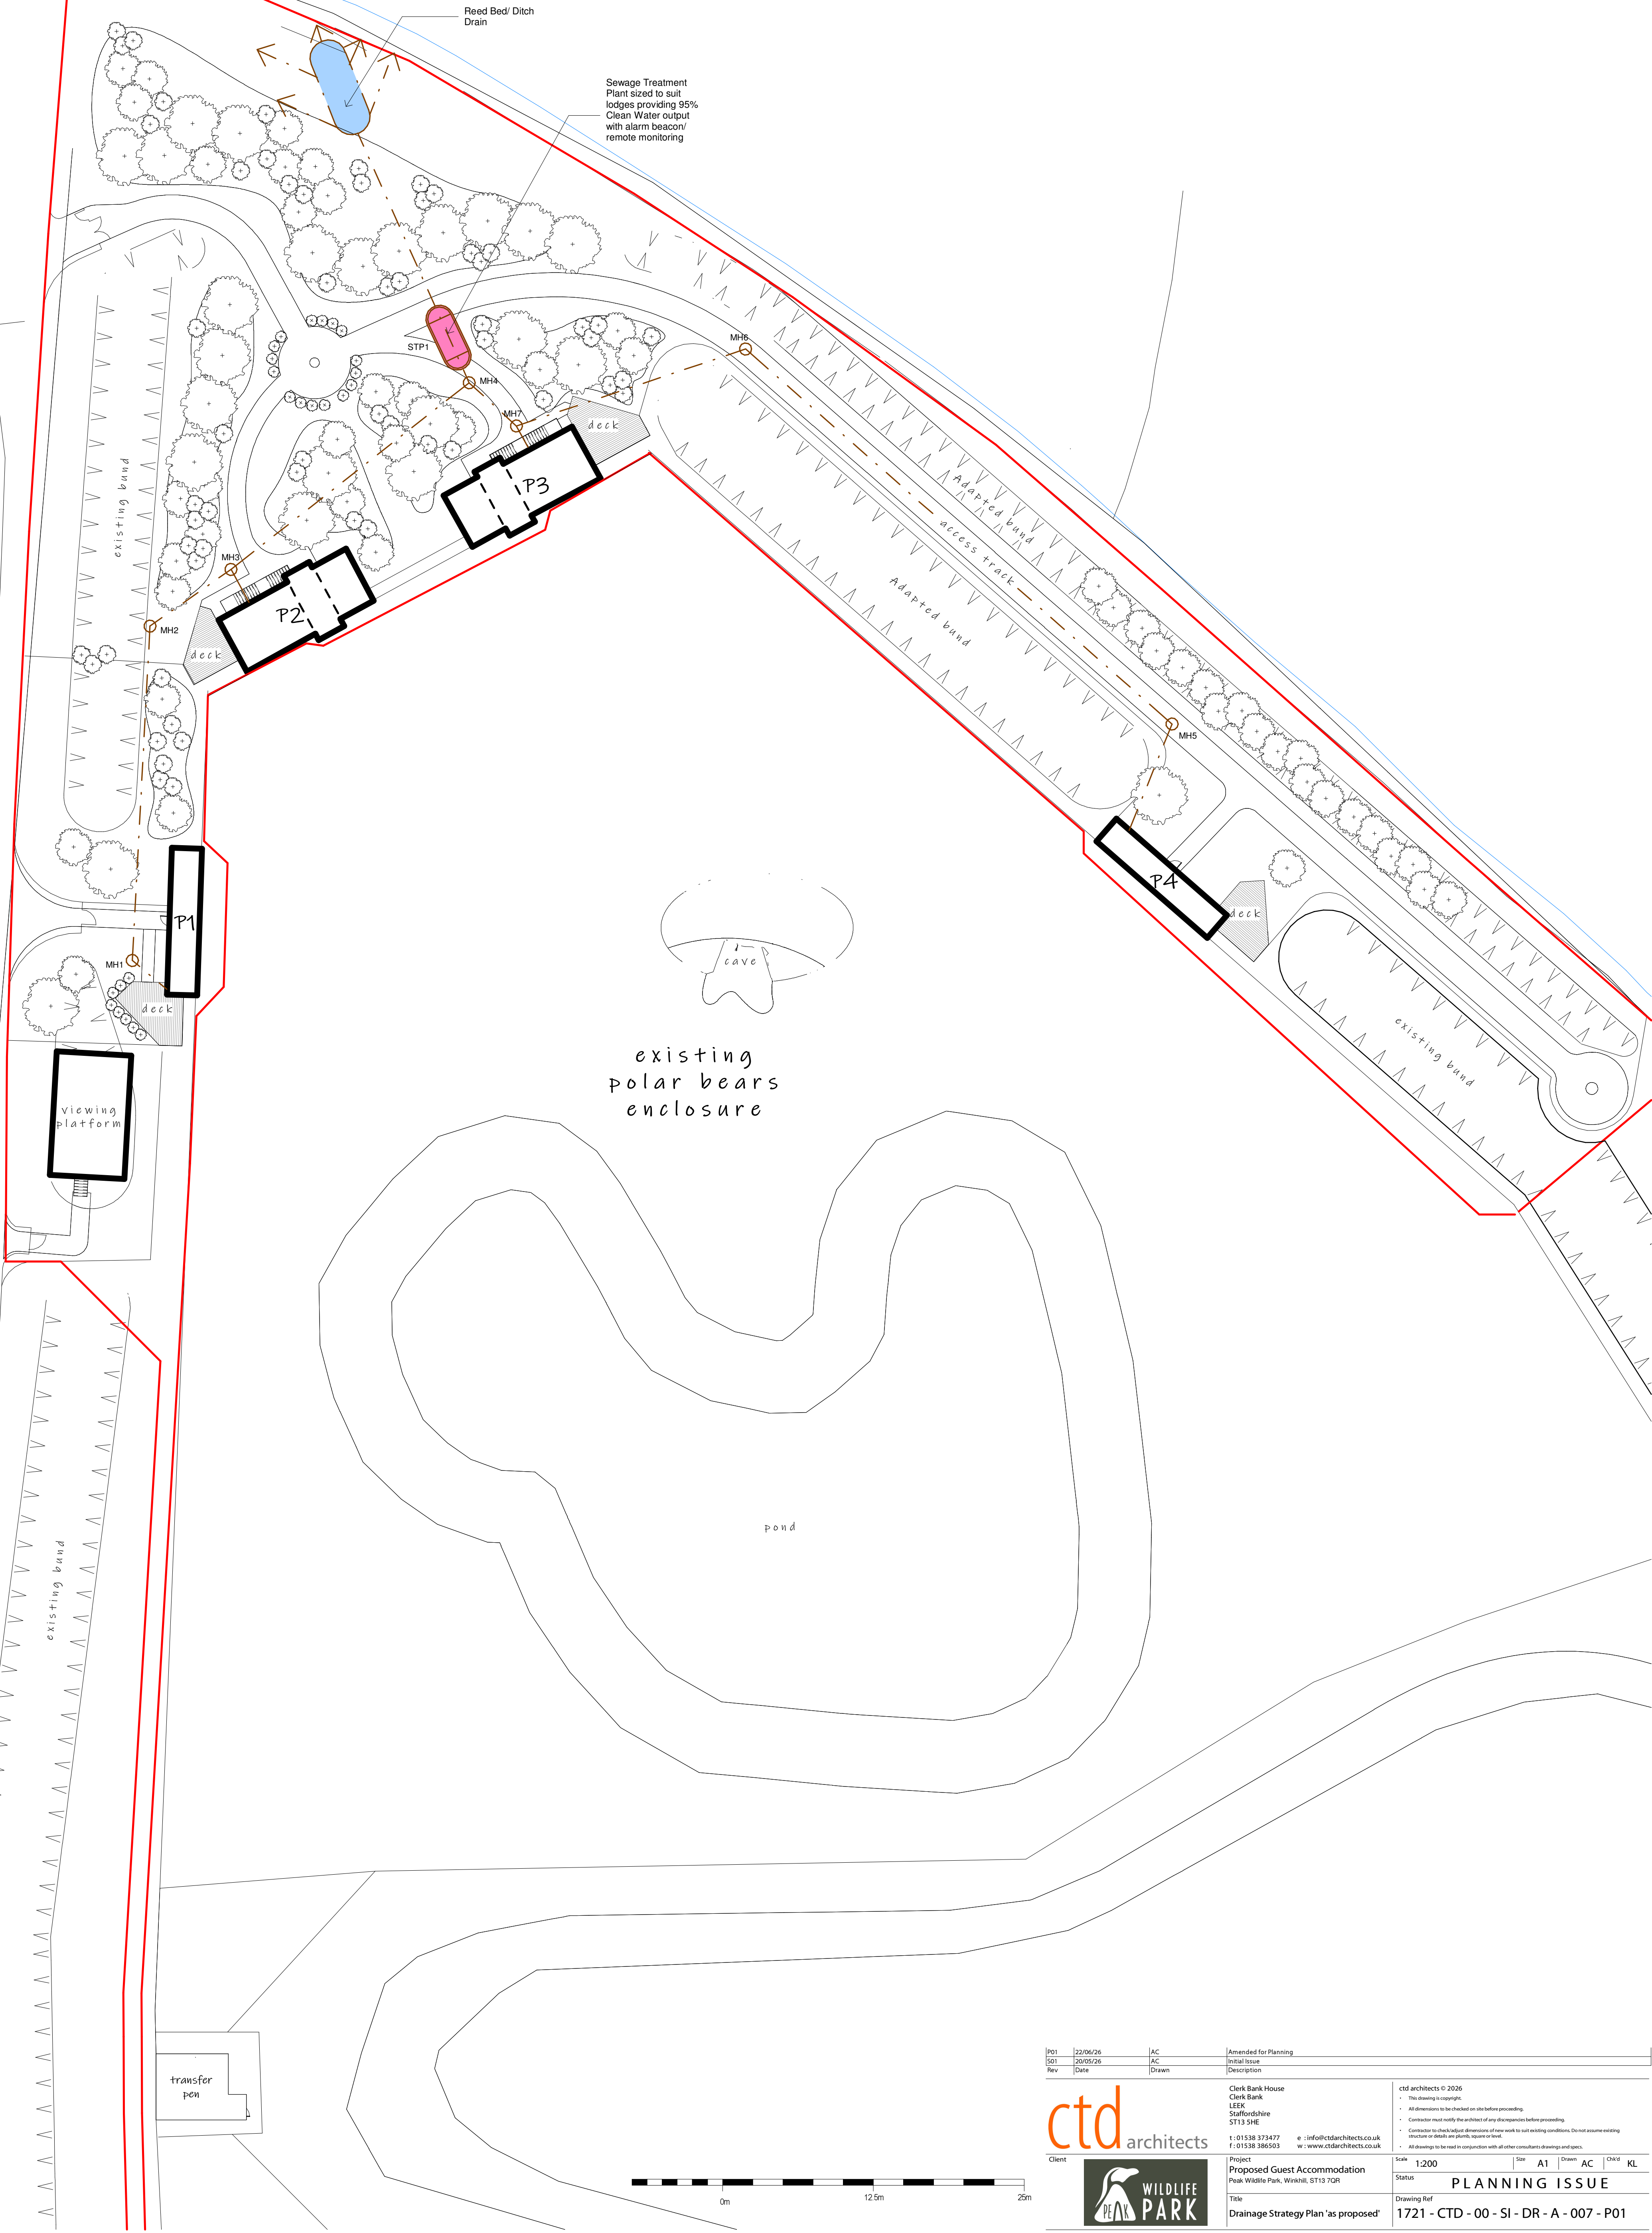

P01 22/06/26 JAC Amended for Planning			
S01 20/05/26 JAC Initial Issue			
Rev Date	Drawn	Description	
Client		Clerk Bank House Clerk Bank LEEK Staffordshire ST13 5HE	
Project		Proposed Guest Accommodation Peak Wildlife Park, Winkhill, ST13 7QR	
Title		Drainage Strategy Plan 'as proposed'	
Scale		1:200	
Status		PLANNING ISSUE	
Drawing Ref		1721 - CTD - 00 - SI - DR - A - 007 - P01	

ctd architects

WILDLIFE PARK

PEAK

t: 01538 373477
f: 01538 386503

e: info@ctdarchitects.co.uk
w: www.ctdarchitects.co.uk

ctd architects © 2026

- This drawing is copyright.
- All dimensions to be checked on site before proceeding.
- Contractor must notify the architect of any discrepancies before proceeding.
- Contractor to check all dimensions of new work to suit existing conditions. Do not assume existing structure or details are plumb, square or level.
- All drawings to be read in conjunction with all other consultants drawings and specs.