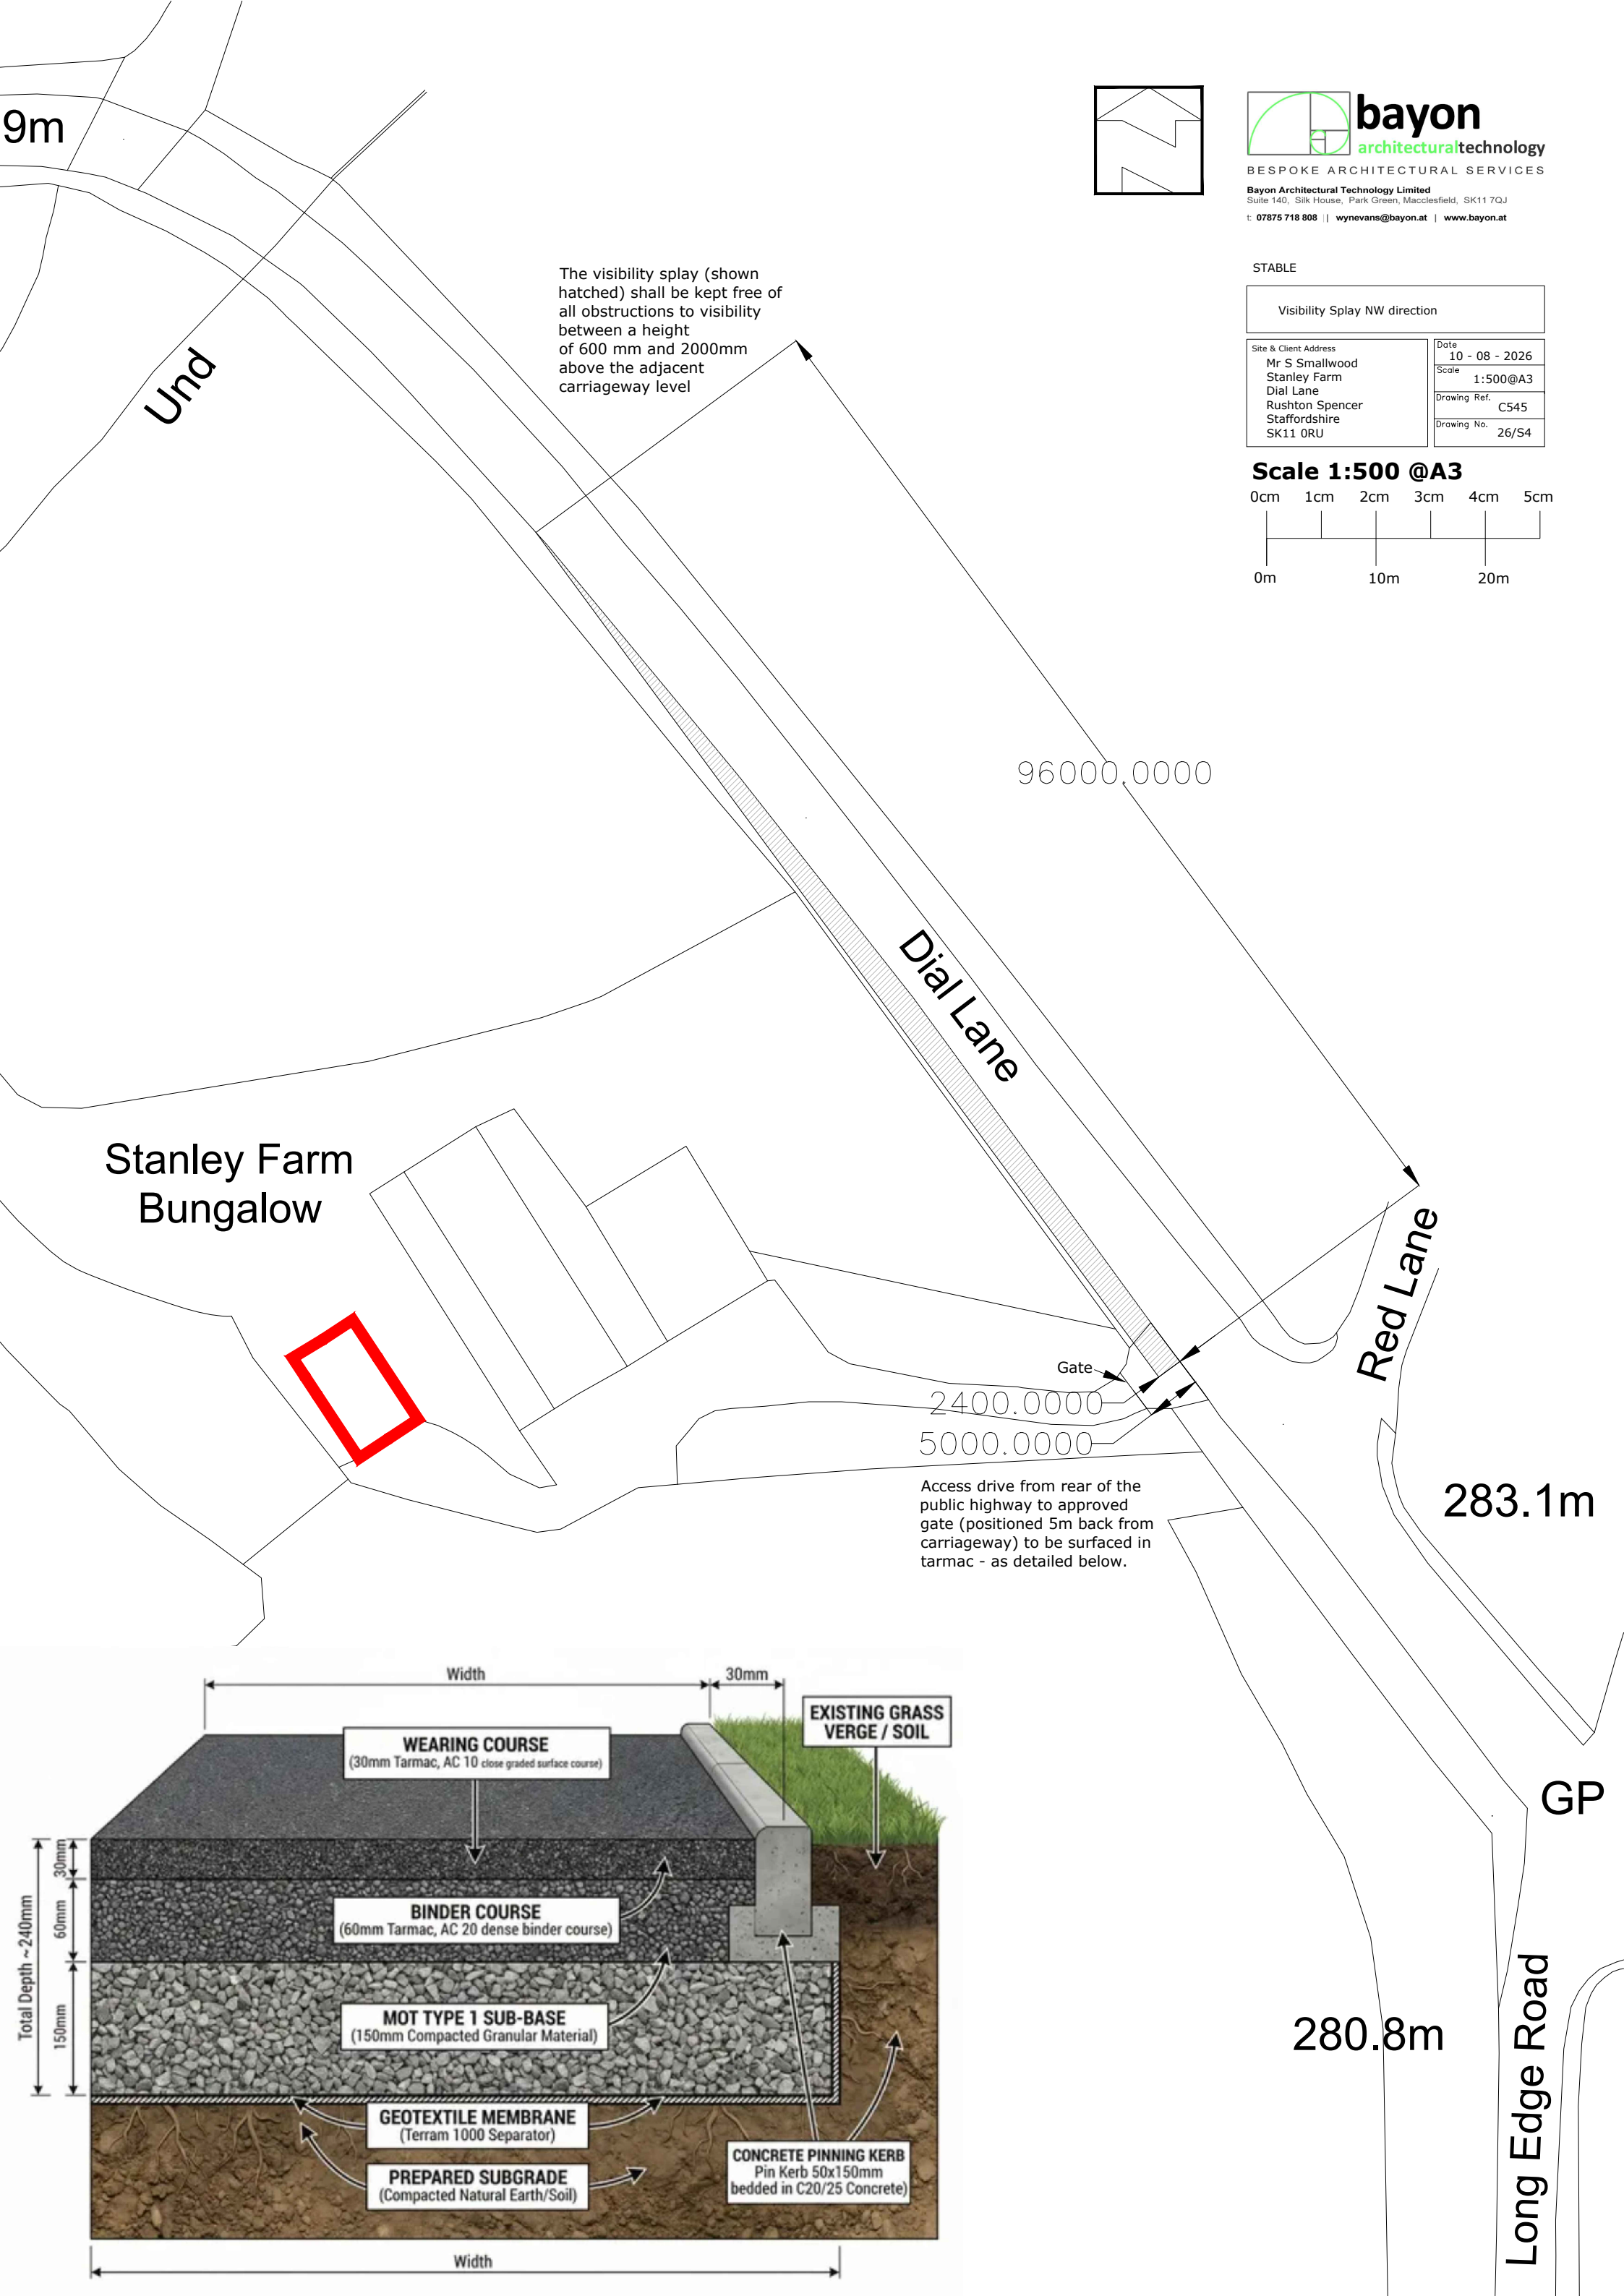


bayon
architectural technology

BESPOKE ARCHITECTURAL SERVICES

Bayon Architectural Technology Limited
Suite 140, Silk House, Park Green, Macclesfield, SK11 7QJ
t: 07875 718 808 | wynevans@bayon.at | www.bayon.at

STABLE

Visibility Splay NW direction	
Site & Client Address	Date
Mr S Smallwood	10 - 08 - 2026
Stanley Farm	Scale
Dial Lane	1:500@A3
Rushton Spencer	Drawing Ref.
Staffordshire	C545
SK11 0RU	Drawing No.
	26/S4

Scale 1:500 @A3

