
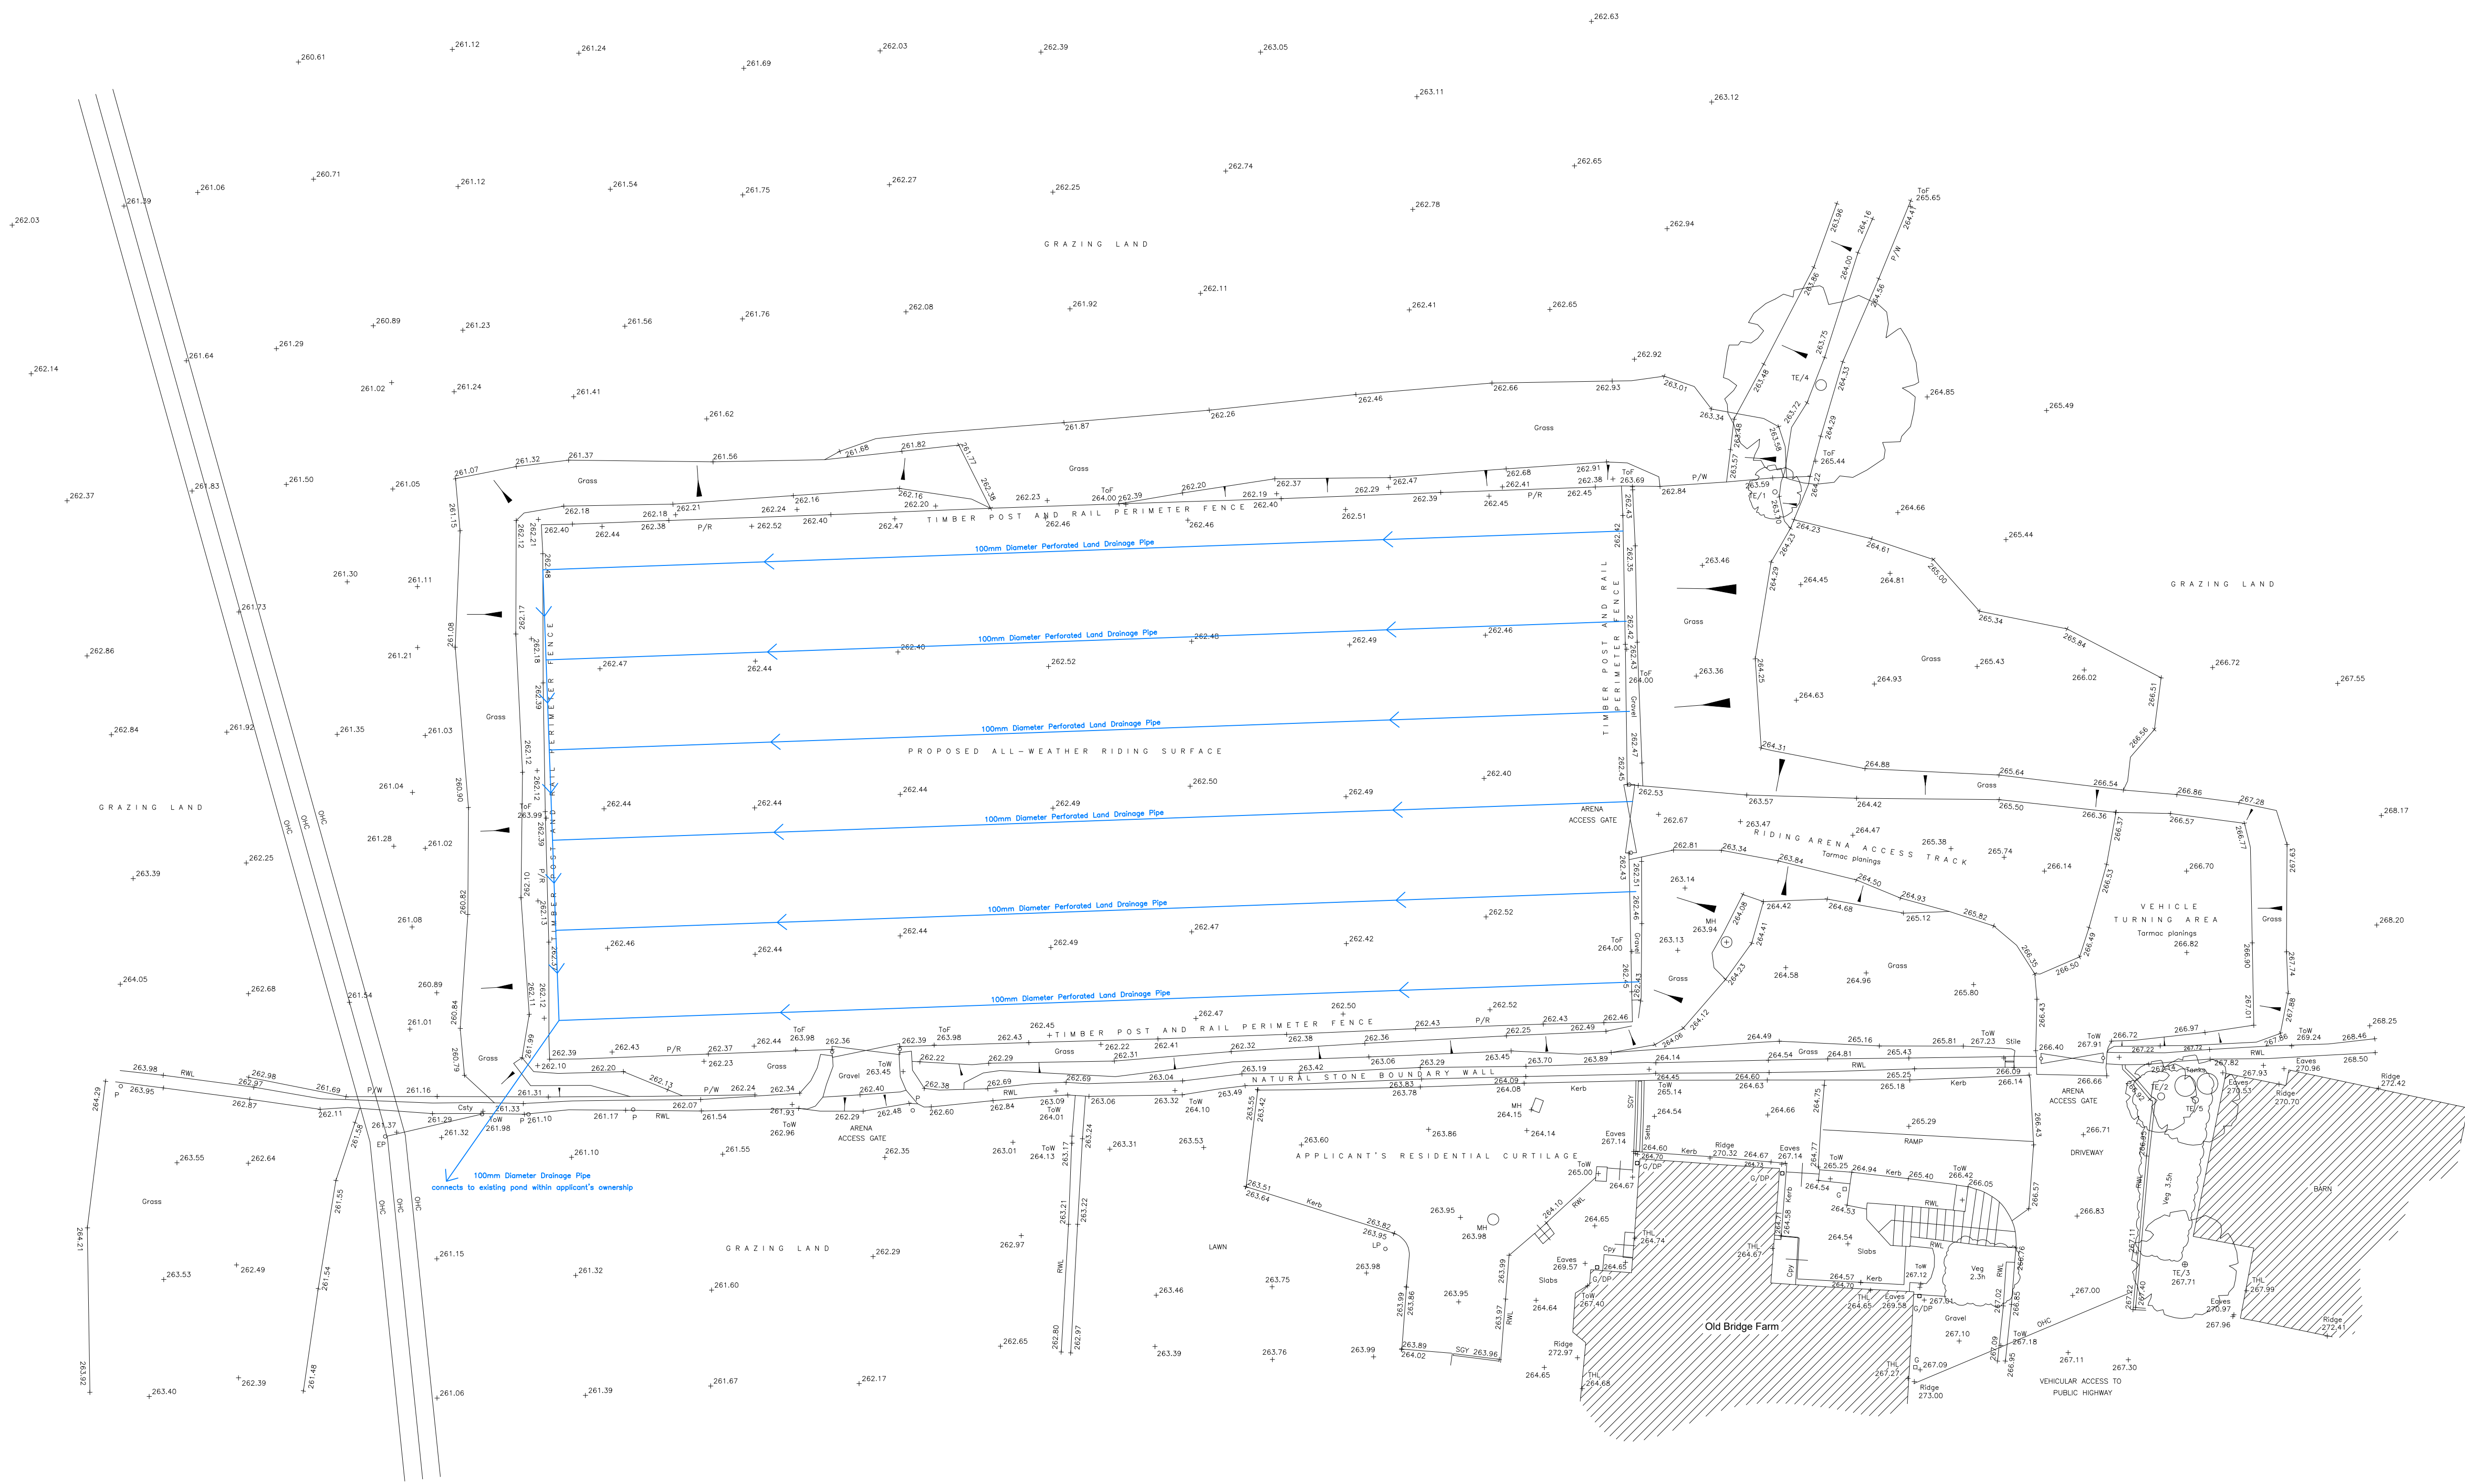


IMPORTANT
© This drawing is copyright and remains the property of this practice
Do not scale this drawing other than for the purpose of planning
All dimensions to be checked on site
Positions of existing services to be confirmed prior to proceeding

REVISION STATUS
S Information issued for feasibility or scheme design.
I Information issued for tender purposes only.
C Information issued for Construction.
NB: Only these drawings containing a C revision to be used for construction.

NOTES

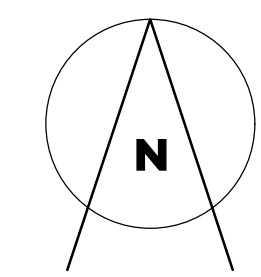

REVISION DATE DESCRIPTION

CLIENT
Beverly Curtis

PROJECT
Proposed All-Weather Equestrian Riding Surface
Old Bridge Farm, Biddulph, ST8 7SJ.

DRAWING TITLE
Proposed Surface Water Drainage

SCALE DATE DRAWN CHECKED

1/200@AG Aug 26 RWM

DWG NO. REVISION

26.34_L104

EQUINE PLANNING SOLUTIONS

Cotton Court
Preston
Lancashire
PR1 3BY

t 01772 36 90 90
www.equineplanningsolutions.co.uk

