


Block Plan
1 : 200

\\STORAGE\Drawings\Drawing 210354 Moore\01-Architectural\01 WIP\CAD\SM-SA-XX-XX-M3-A-001testing.rvt

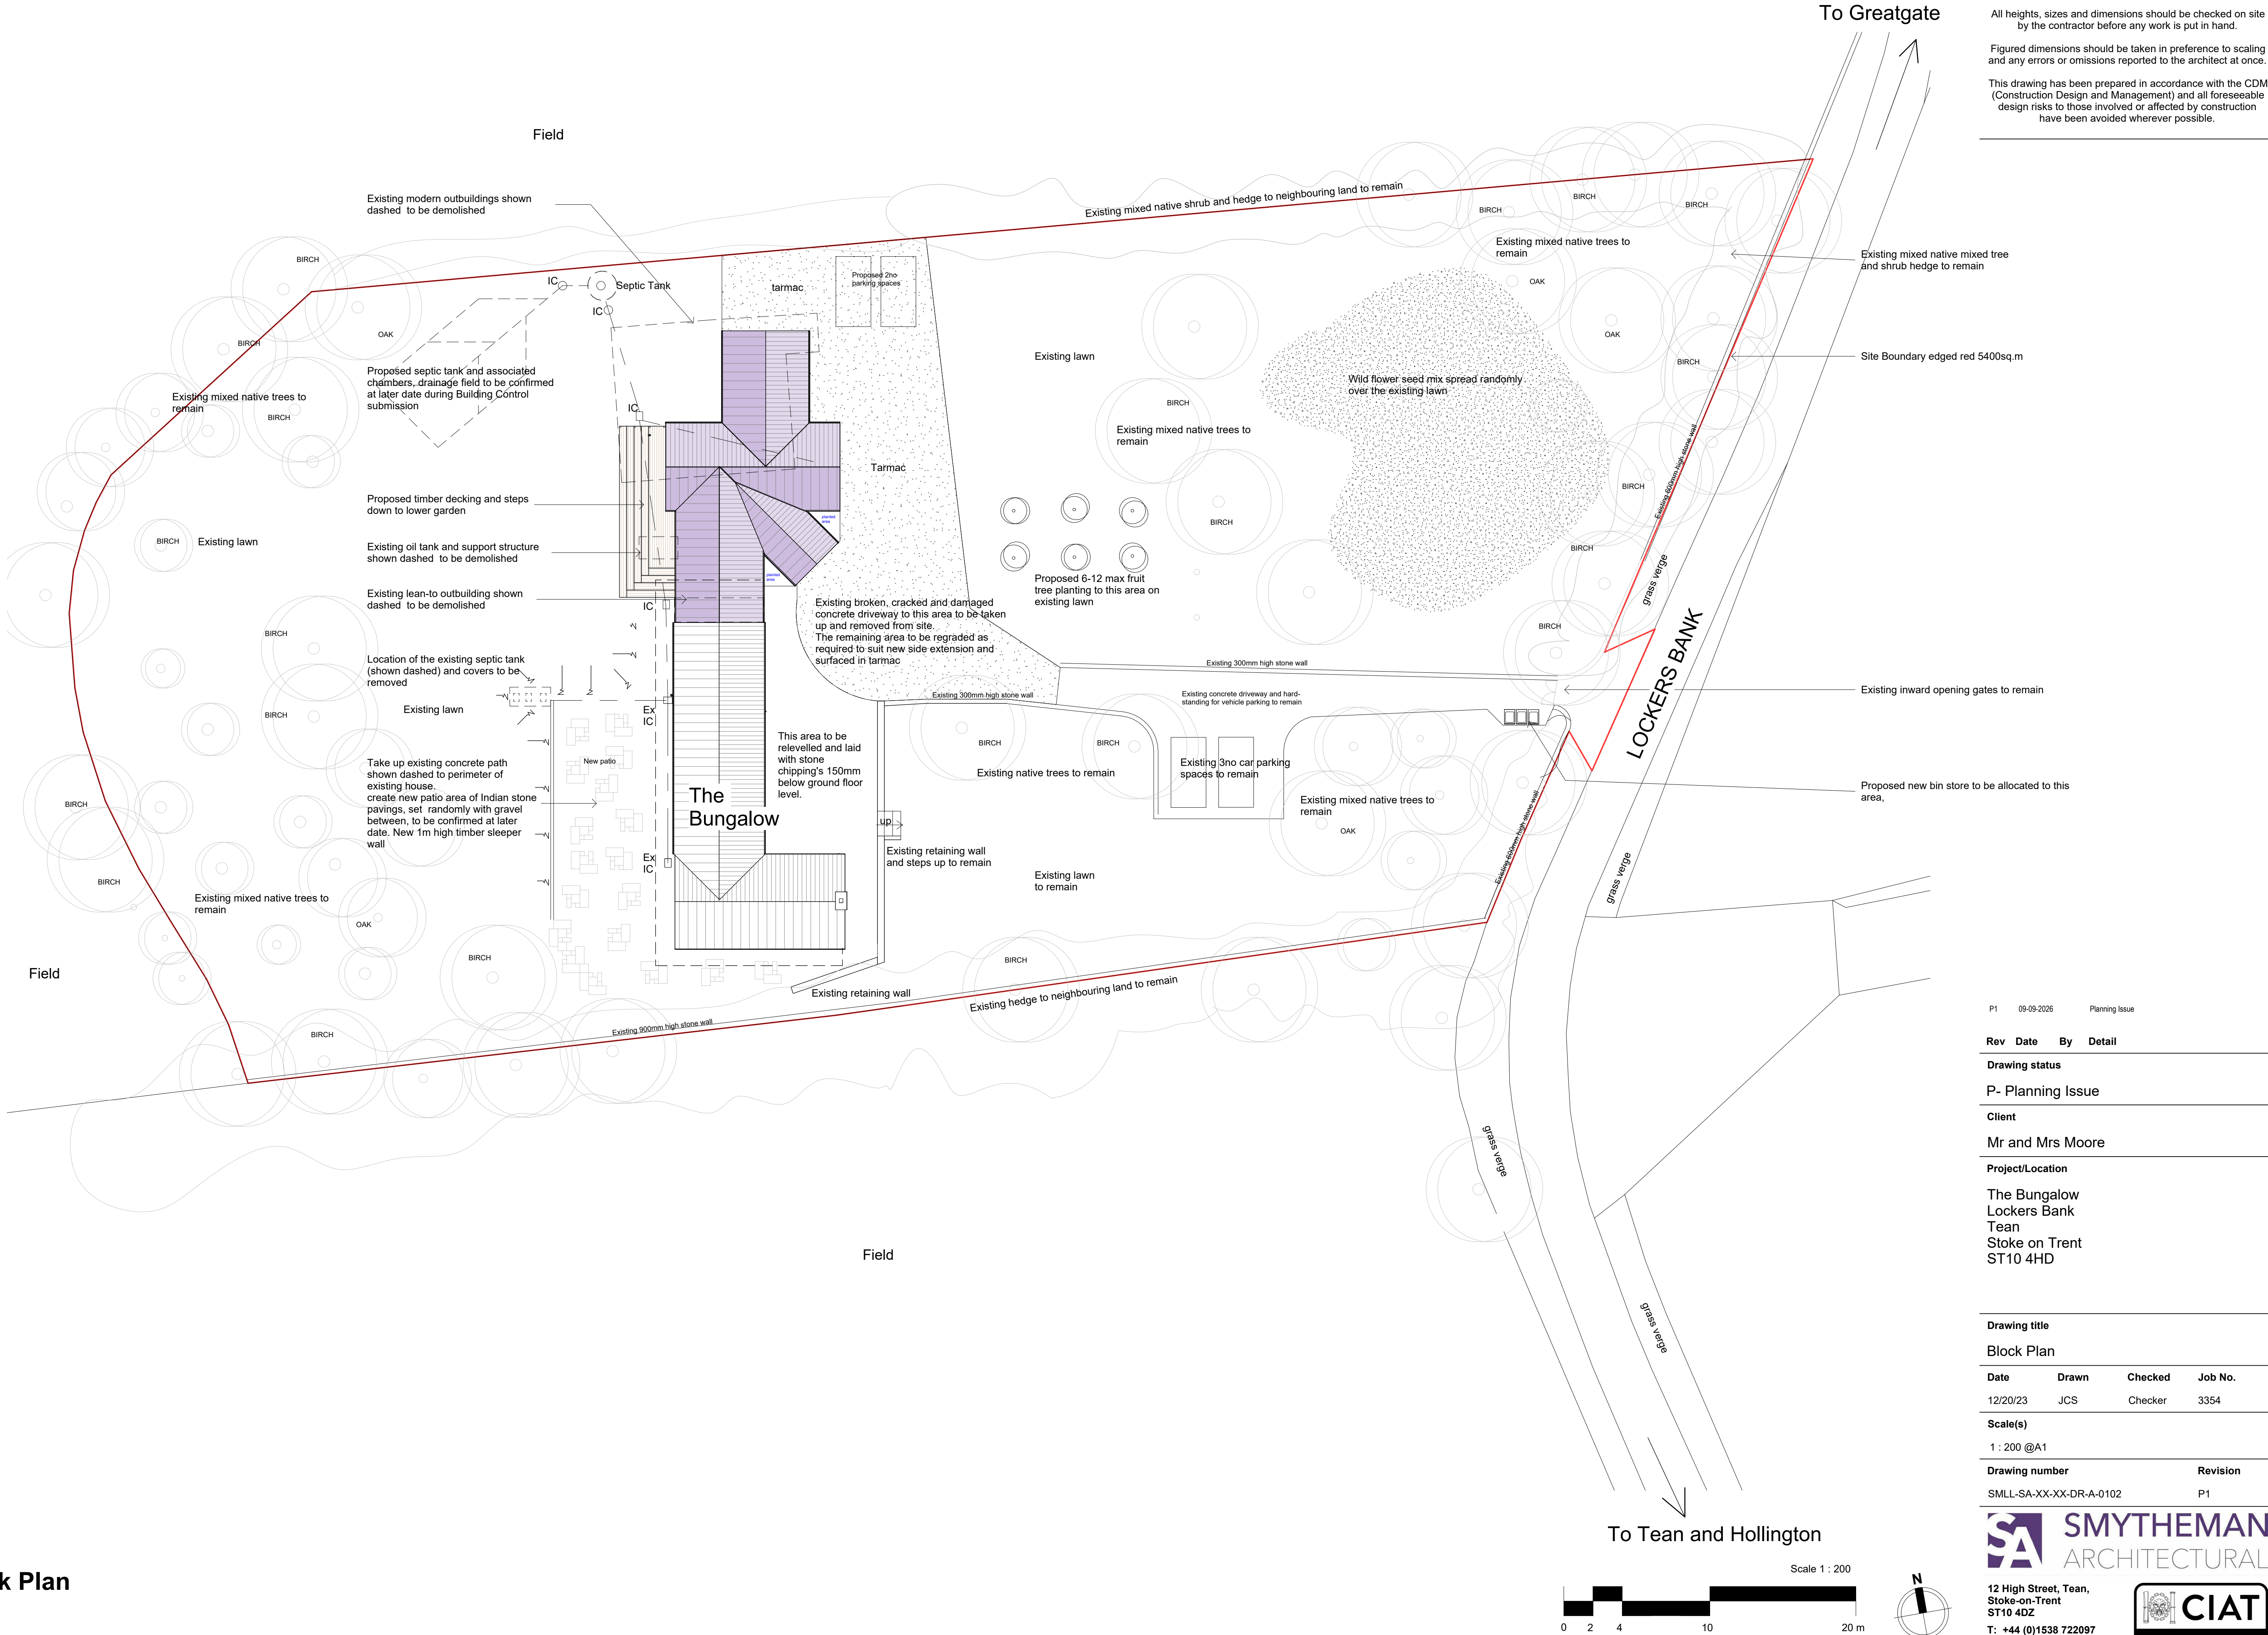

All heights, sizes and dimensions should be checked on site by the contractor before any work is put in hand.

Figured dimensions should be taken in preference to scaling and any errors or omissions reported to the architect at once.

This drawing has been prepared in accordance with the CDM (Construction Design and Management) and all foreseeable design risks to those involved or affected by construction have been avoided wherever possible.

P1 09-09-2026 Planning Issue

Rev	Date	By	Detail
-----	------	----	--------

Drawing status

P- Planning Issue

Client

Mr and Mrs Moore

Project/Location

The Bungalow
Lockers Bank
Tean
Stoke on Trent
ST10 4HD

Drawing title

Block Plan

Date	Drawn	Checked	Job No.
12/20/23	JCS	Checker	3354

Scale(s)

1 : 200 @A1

Drawing number

SMLL-SA-XX-XX-DR-A-0102

Revision

P1

SA **SMYTHEMAN**
ARCHITECTURAL

12 High Street, Tean,
Stoke-on-Trent
ST10 4DZ

T: +44 (0)1538 722097
E: mail@smytheman.co.uk
W: www.smytheman.co.uk

