
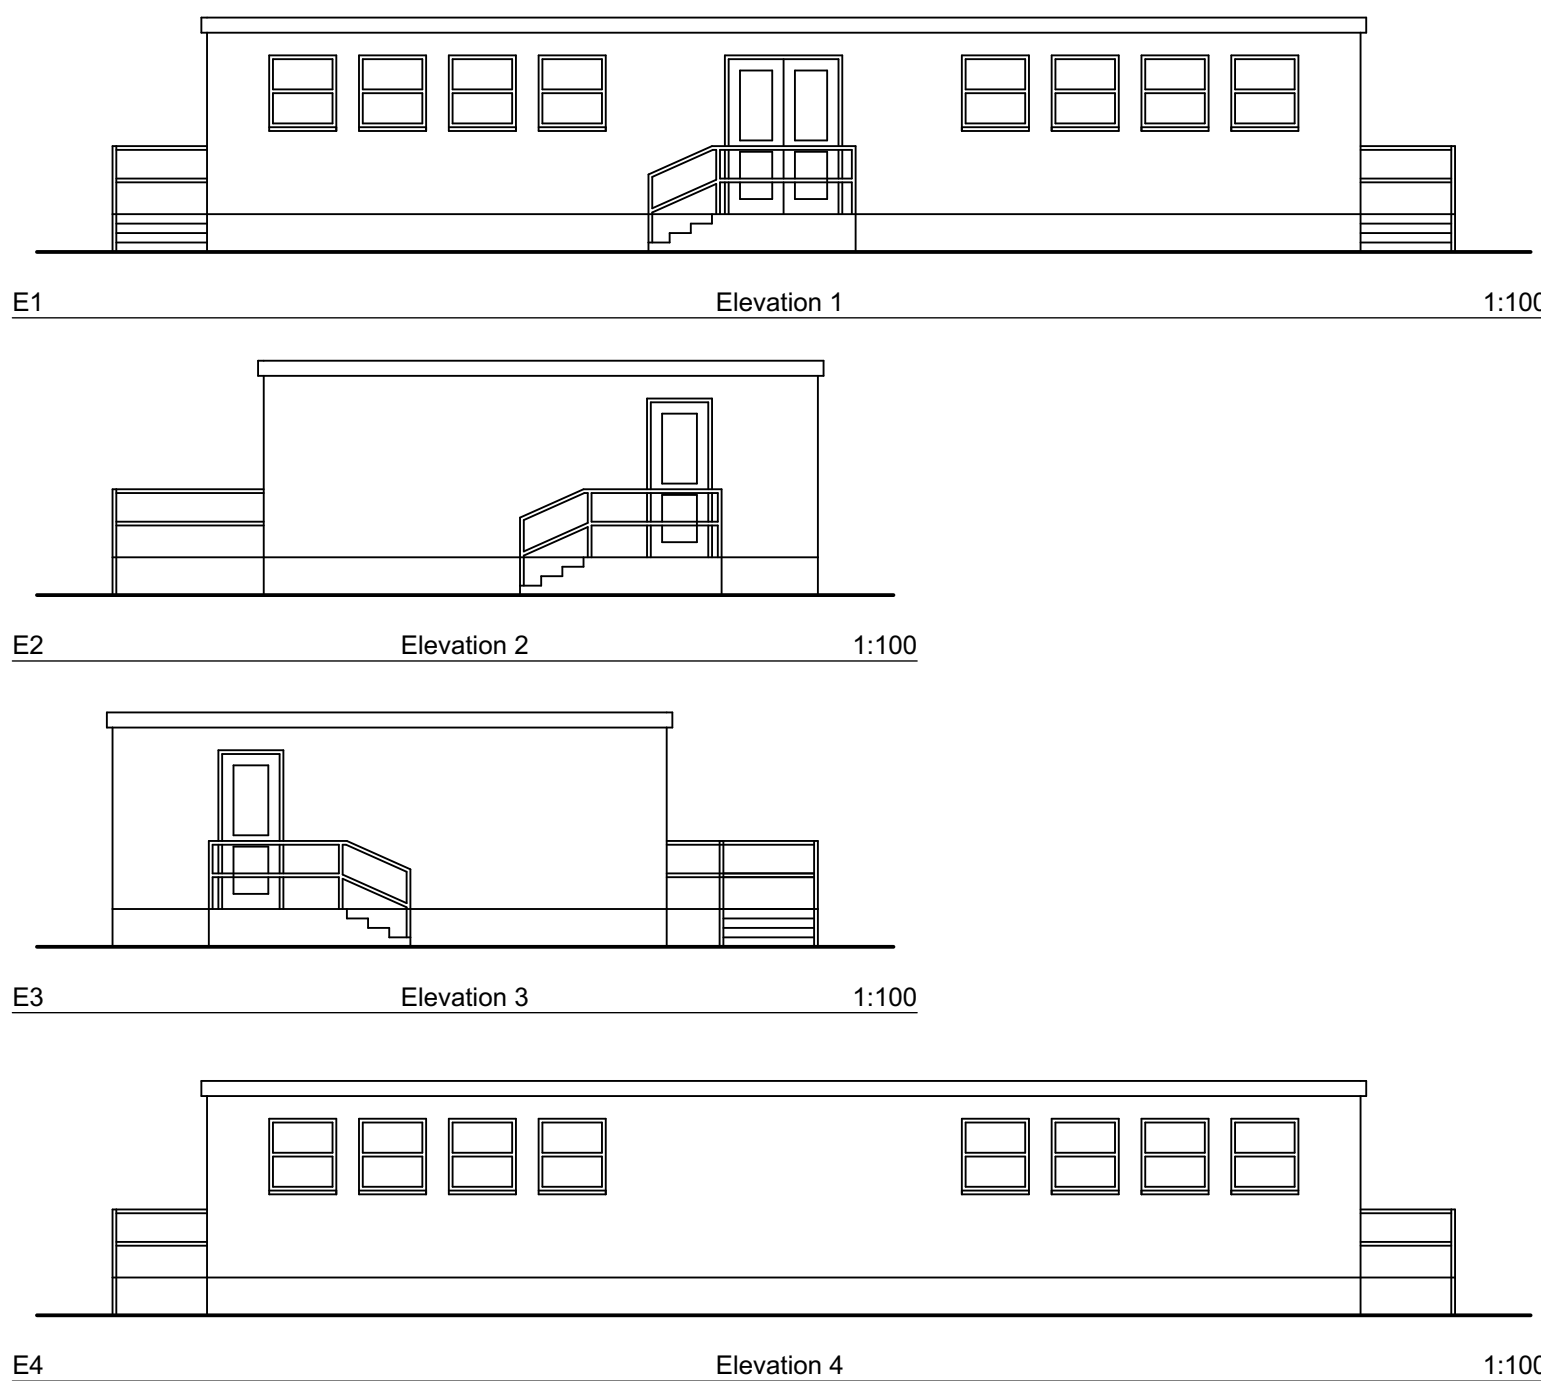
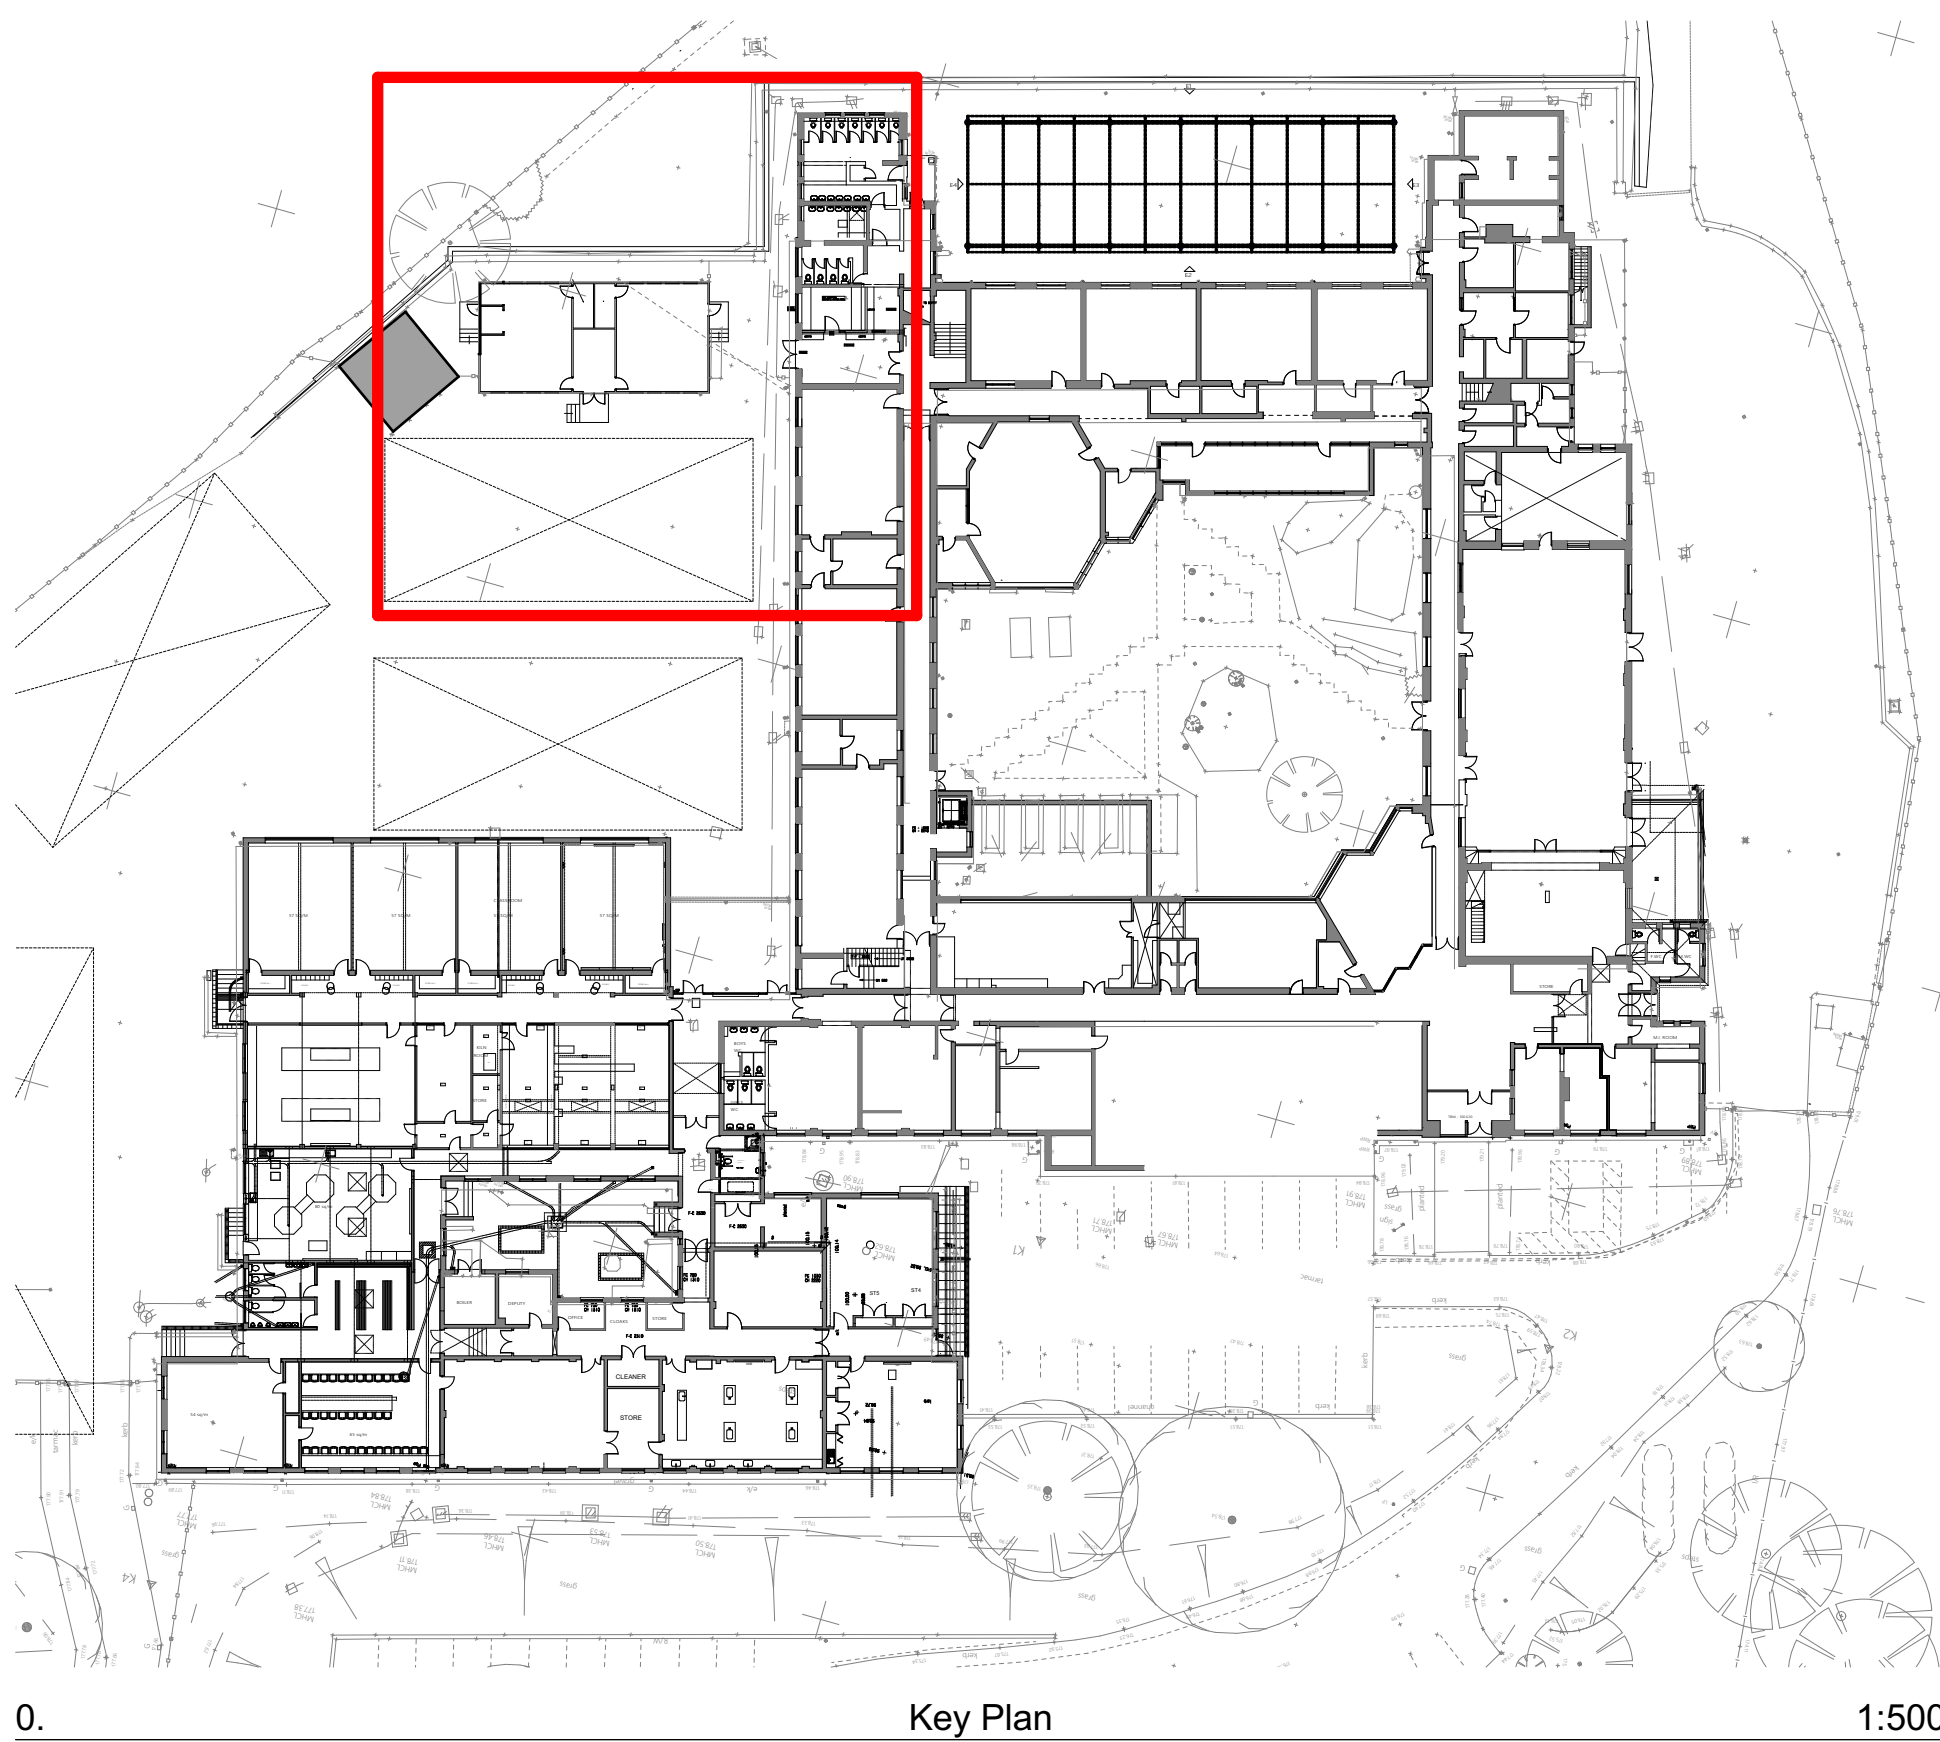


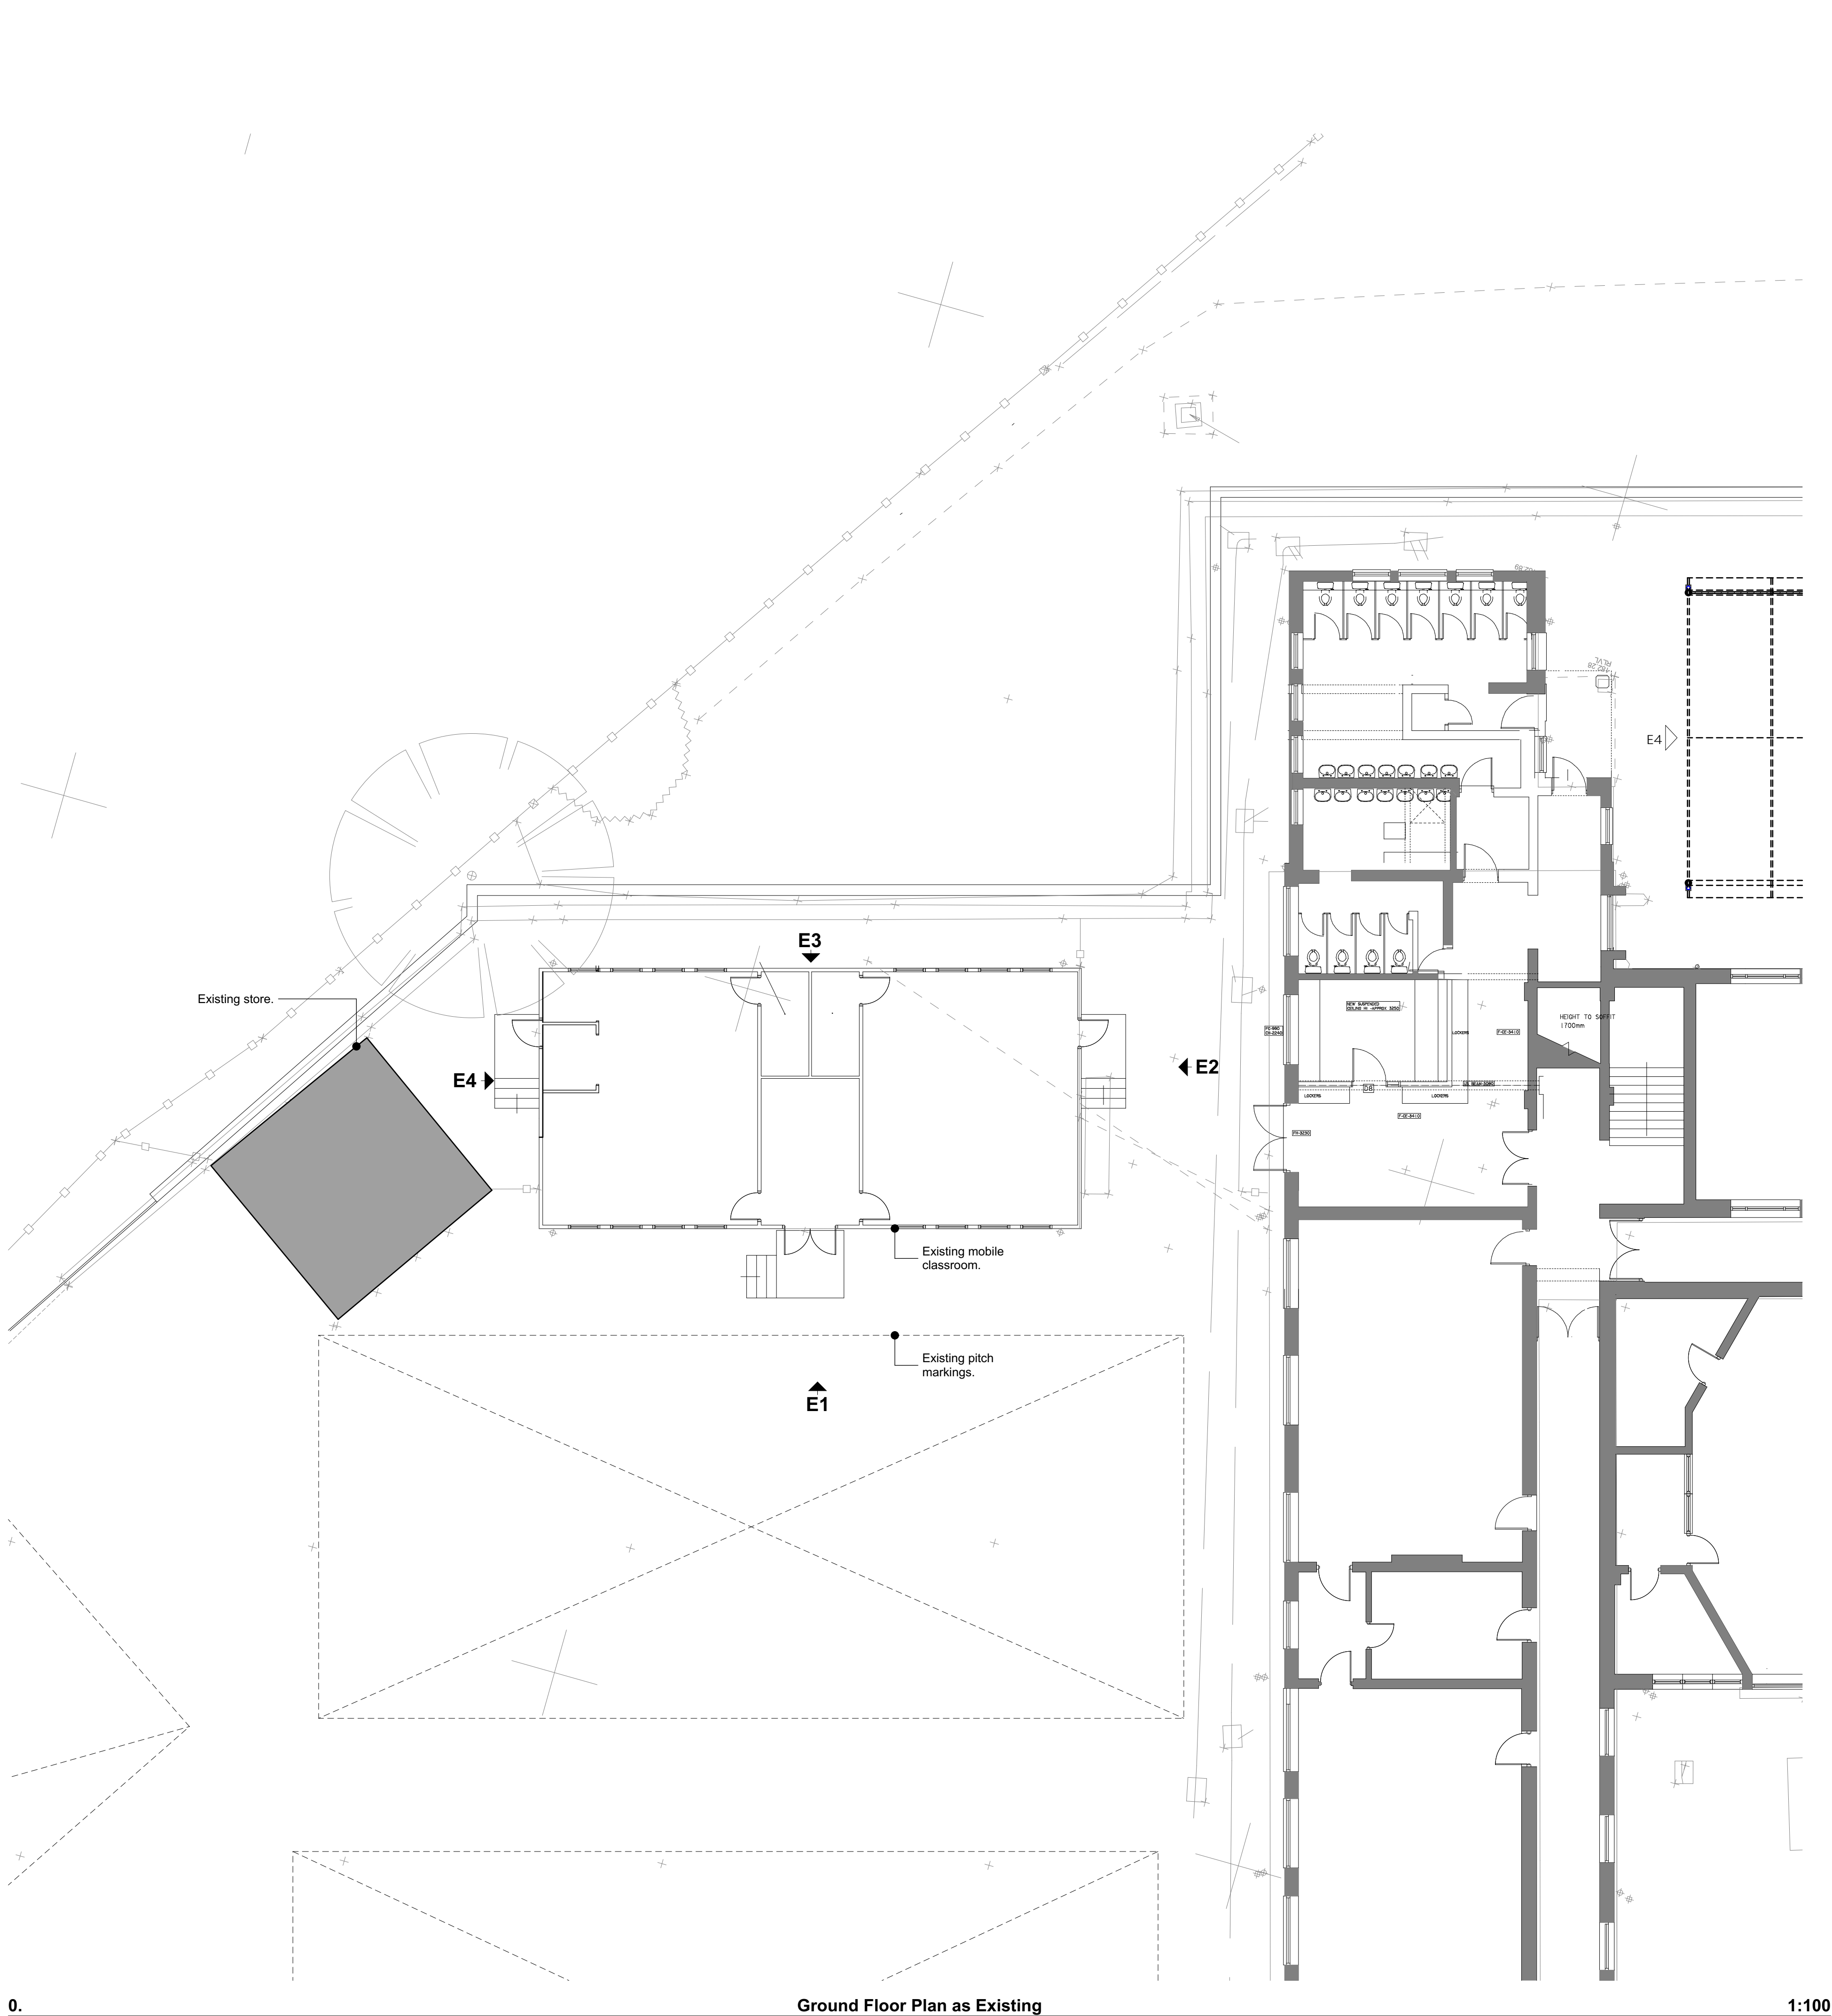

B 06/04/20
A 04/02/20
RevID Issue Date Comment Modified By Checked By

Drawing Status

wood goldstraw yorath
ARCHITECTS QUANTITY SURVEYORS CDM CO-ORDINATORS

Churchill House, Regent Road, Stoke on Trent, ST1 3RH.
Tel: 01782 208000 Fax: 01782 208712 E-mail: info@woodgoldstraw.co.uk
http://www.woodgoldstraw.co.uk/

Client.
St Edwards Academy
Westwood Road, Leek ST13 8DN

Project.
Proposed Replacement Mobile
Classroom

Scale.
1:100, 1:500

Sheet Size
A1

Drawn
A.Allsopp

Issue Date
06/04/2020

Checked

Title.
Plans as Existing

Drawing Number
3118-31-01

Revision ID
B

CAD file path:
X:\0 PROJECTS\3118 St Edwards CES, Leek\3118-31 Proposed Replacement Mobile\Design
Arch\3118-31 Existing.dgn
Copyright. Wood Goldstraw & Yorath.

Contractors are to check all dimensions on site and refer any discrepancies to the Architect immediately. This drawing has been prepared for the client's use only and is the client's responsibility to ensure the accuracy of the information provided. However, we cannot accept liability for the accuracy of third party data (e.g. mappings, topographical survey information, etc) used in the production of this document which we have relied upon in good faith. Any dimensions are noted for reference and any further specific dimensional information can be provided upon request.