

SHc



SHOPLINE



SECTION

1B

Scale 1:1

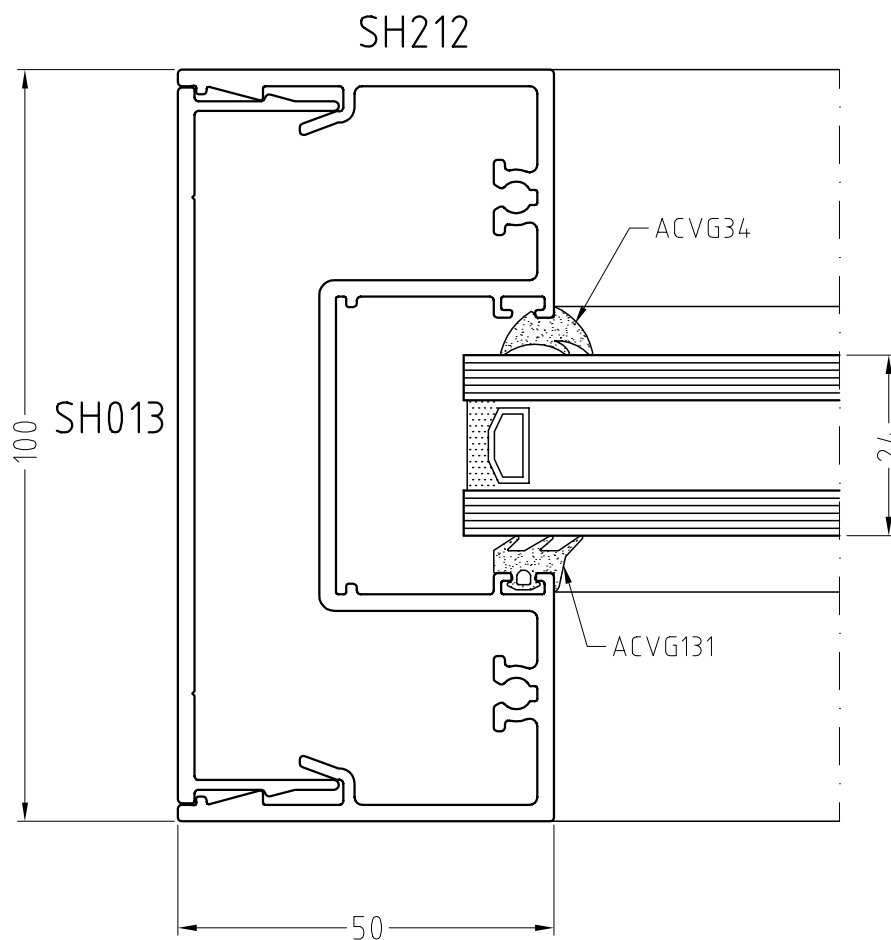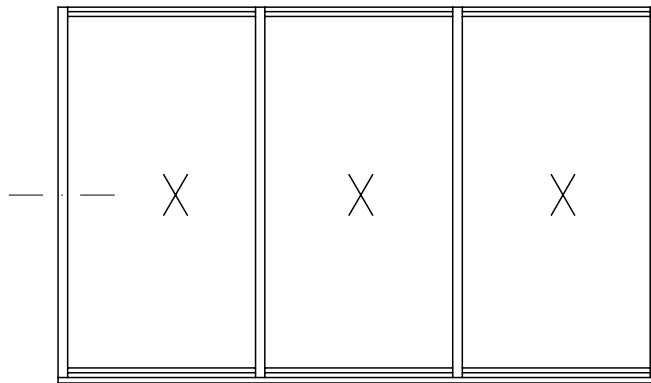

door1b




SHOPLINE

SHc

SECTION

13F

Scale- 1:1

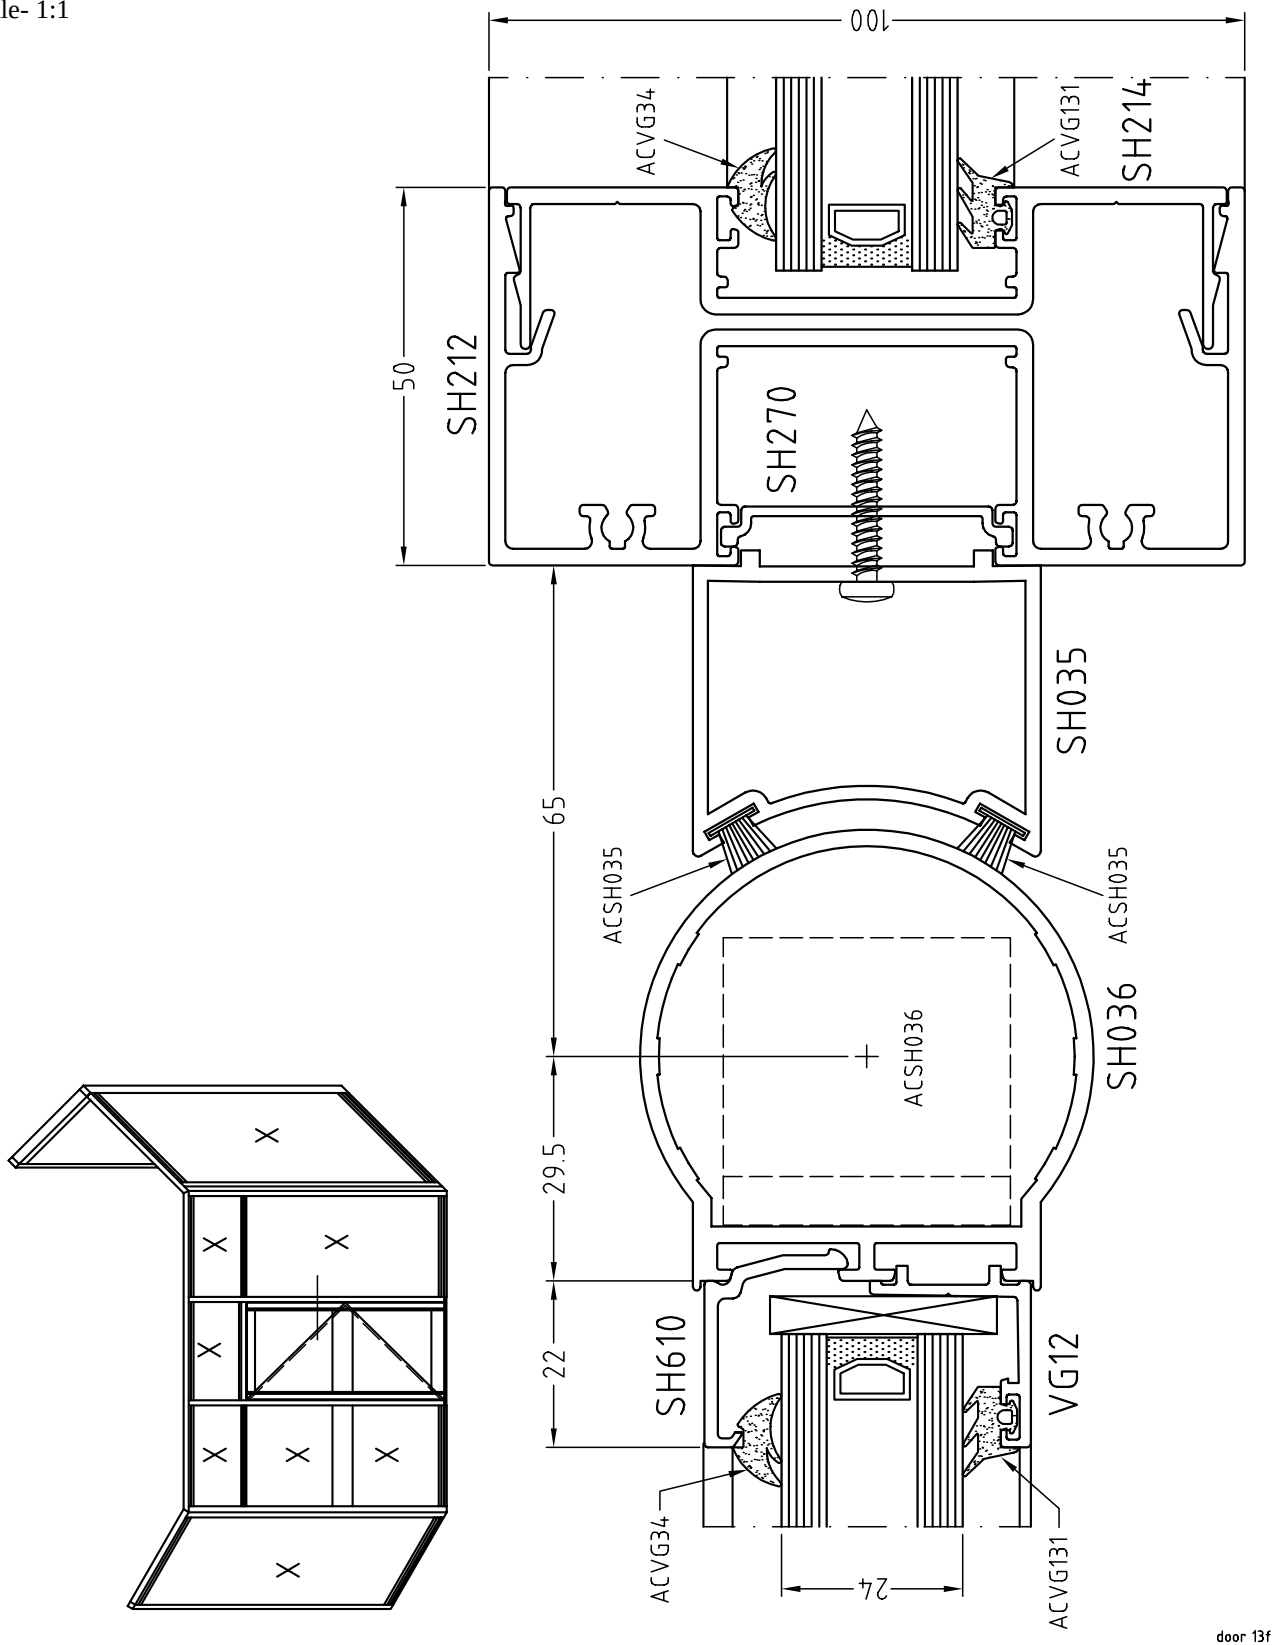

SHc


SHOPLINE



SECTION

20B

Scale- 1:1

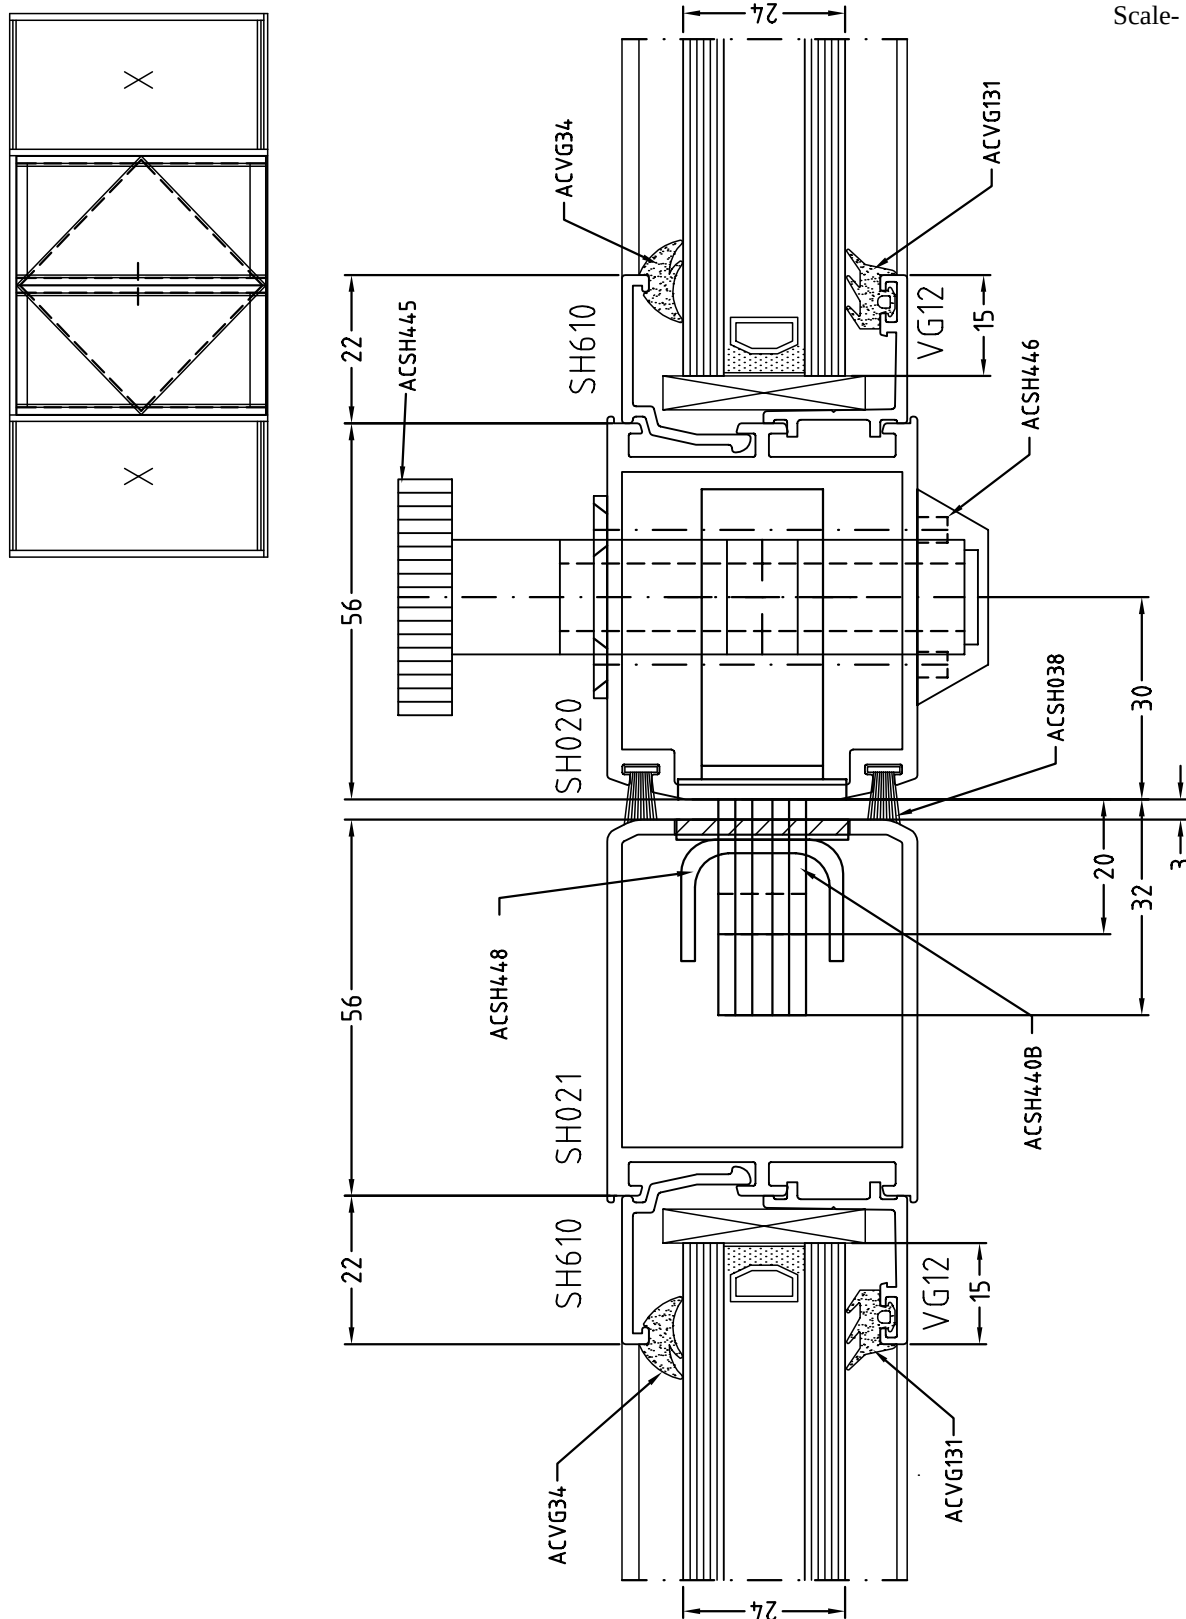

SHc



SHOPLINE



SECTION

4D



Scale- 1:1

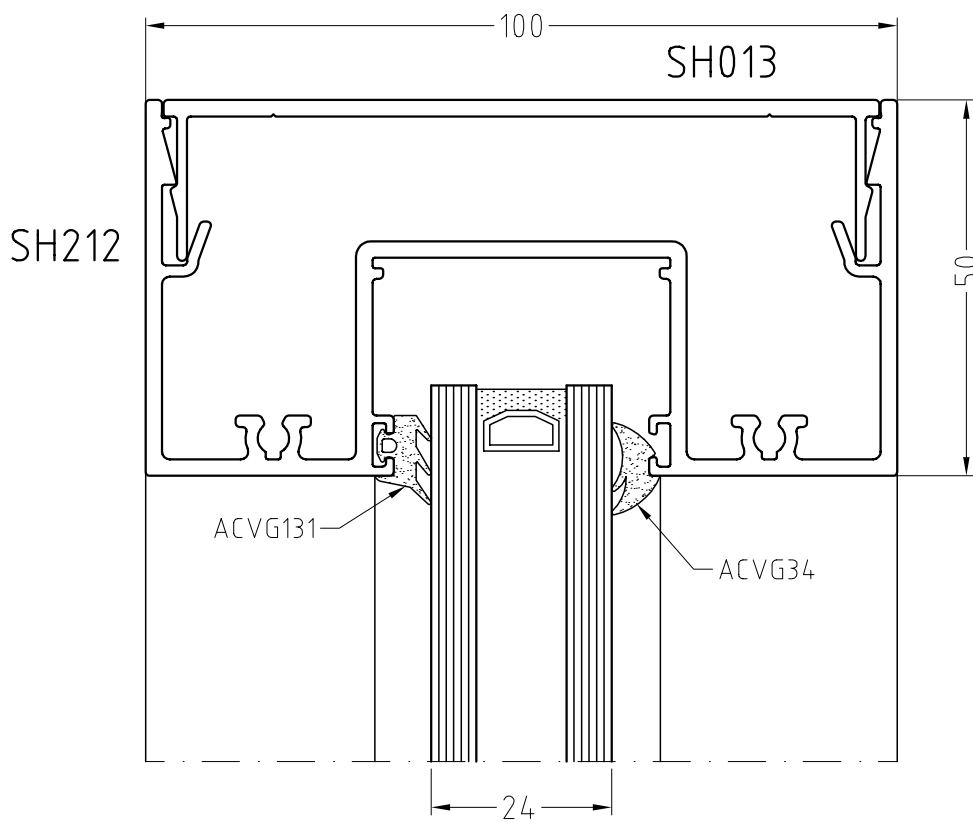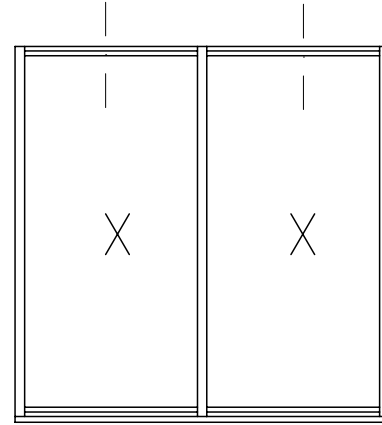

door4d

15B

Scale-1:1

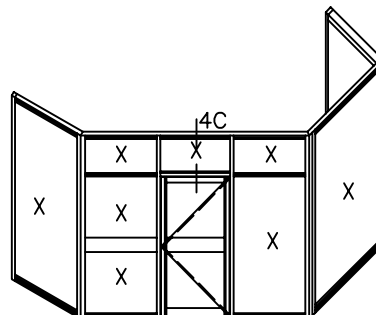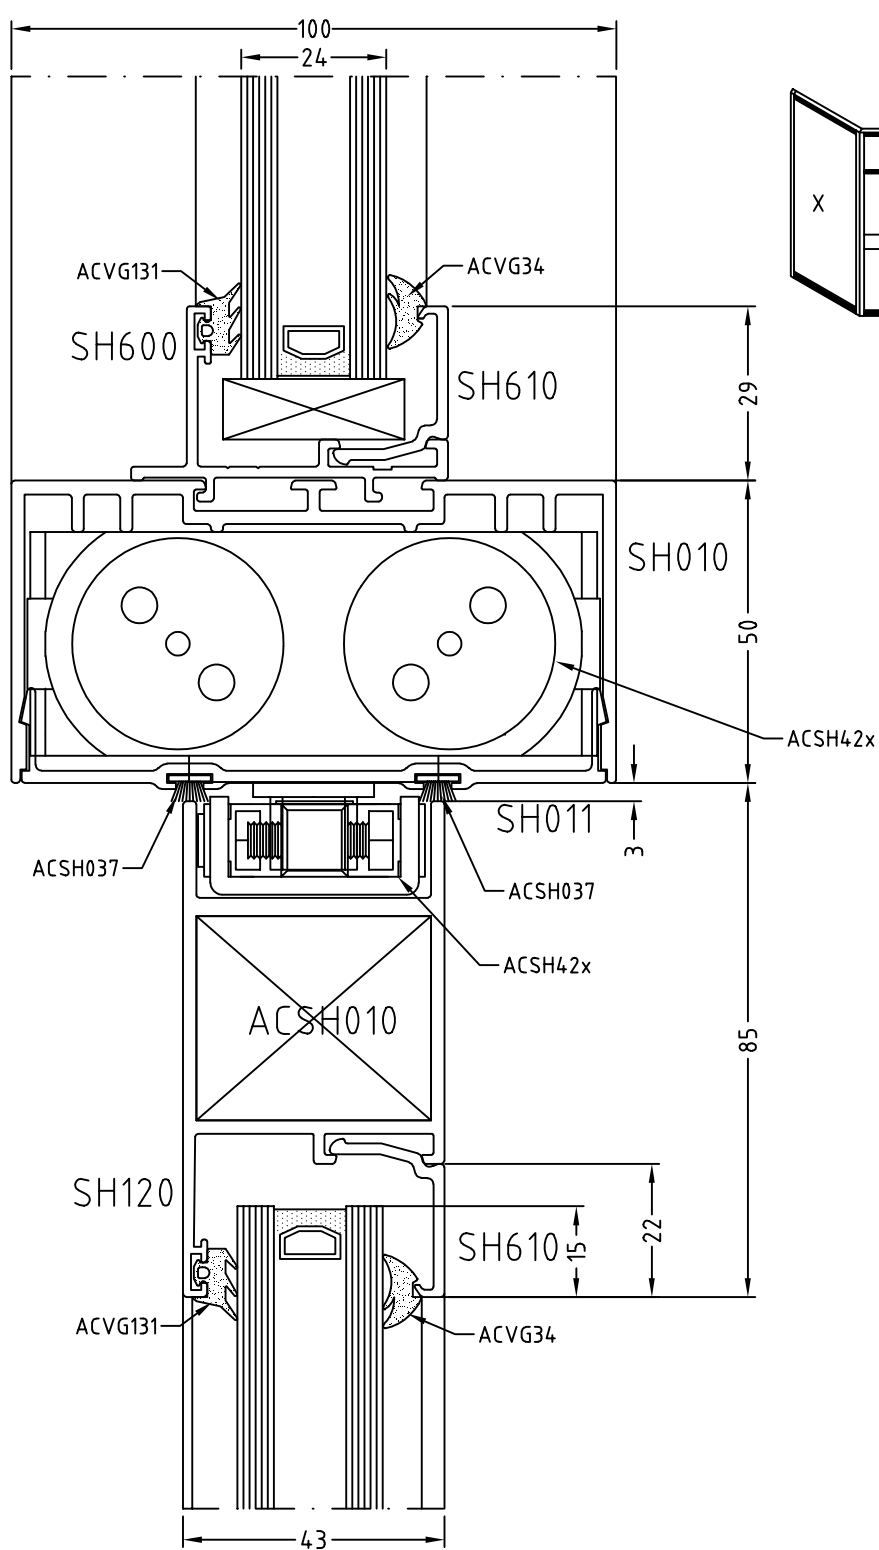

SHc


SHOPLINE



SECTION

14B

Scale- 1:1

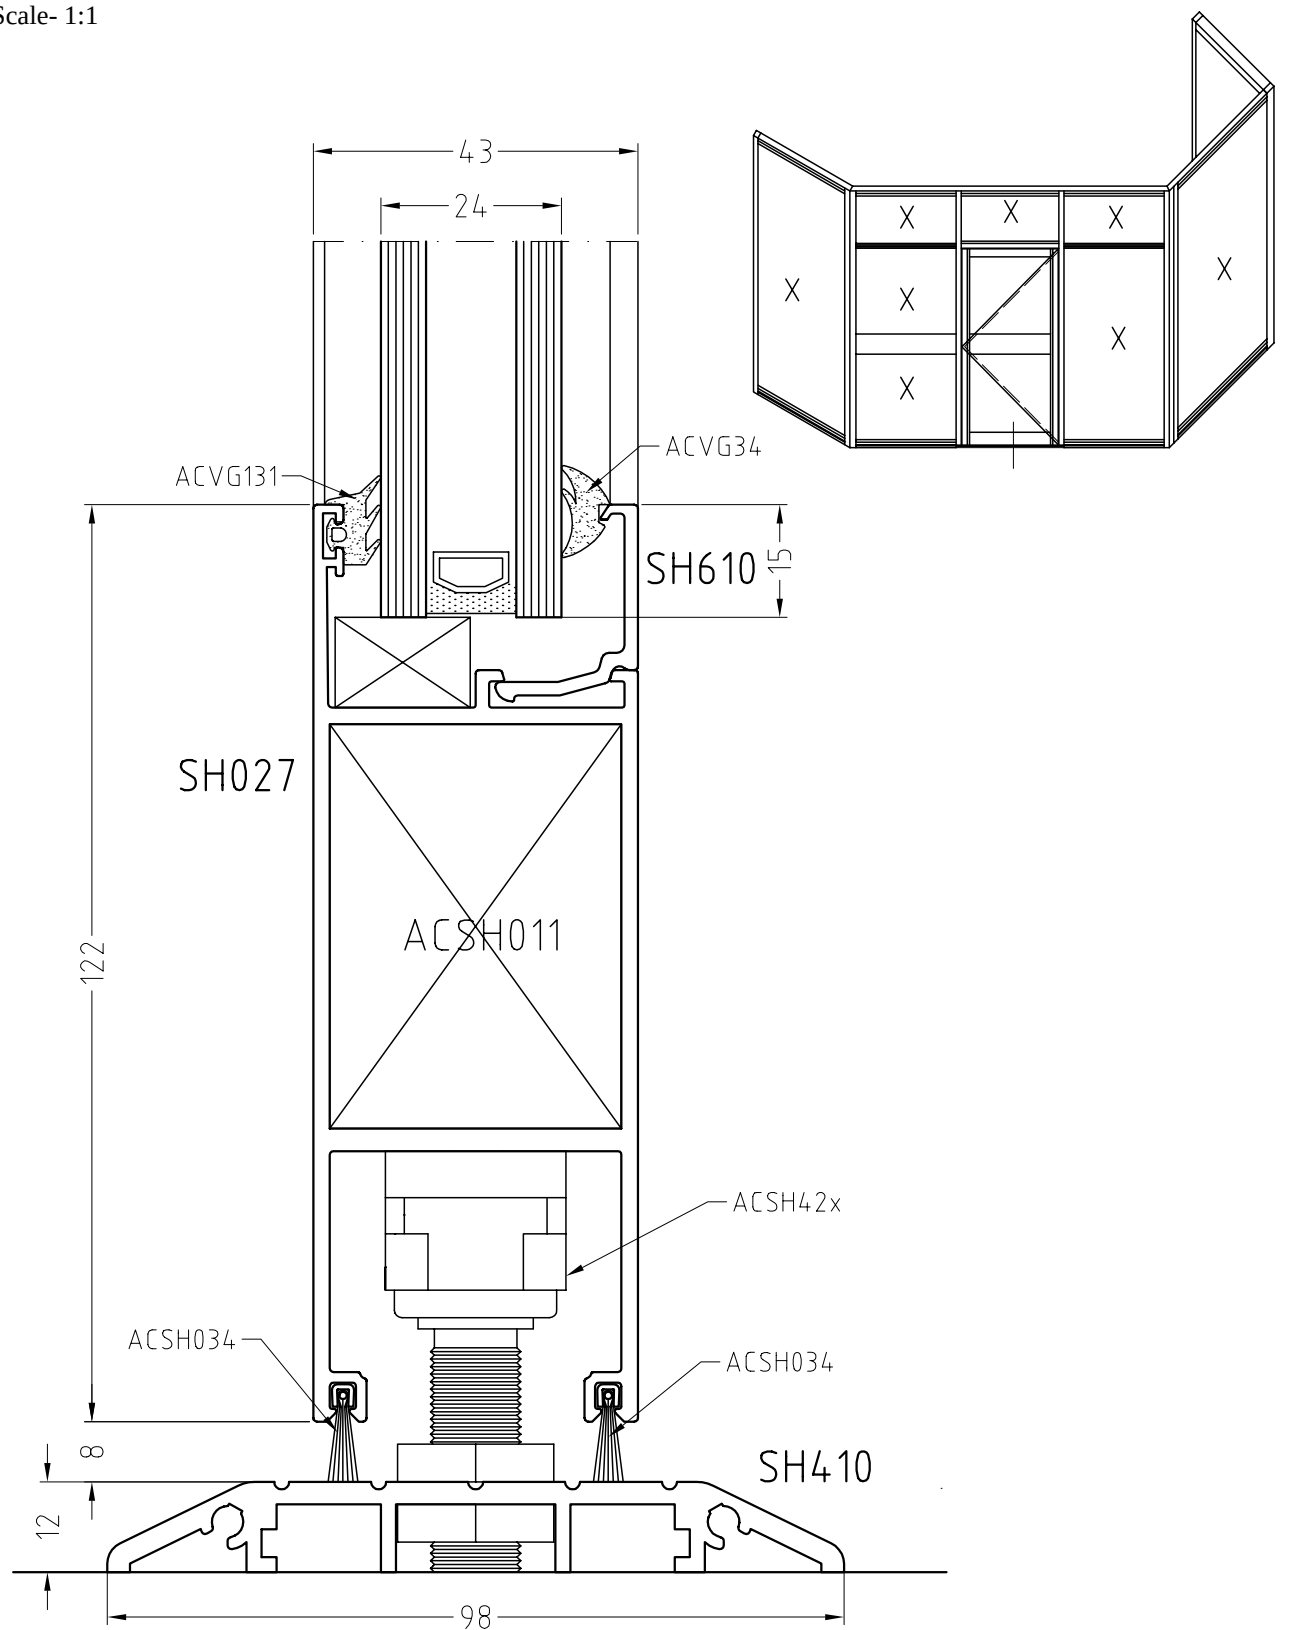

door14b



SHOPLINE


SHc

SECTION

3C

Scale- 1:1

internally glazed to all

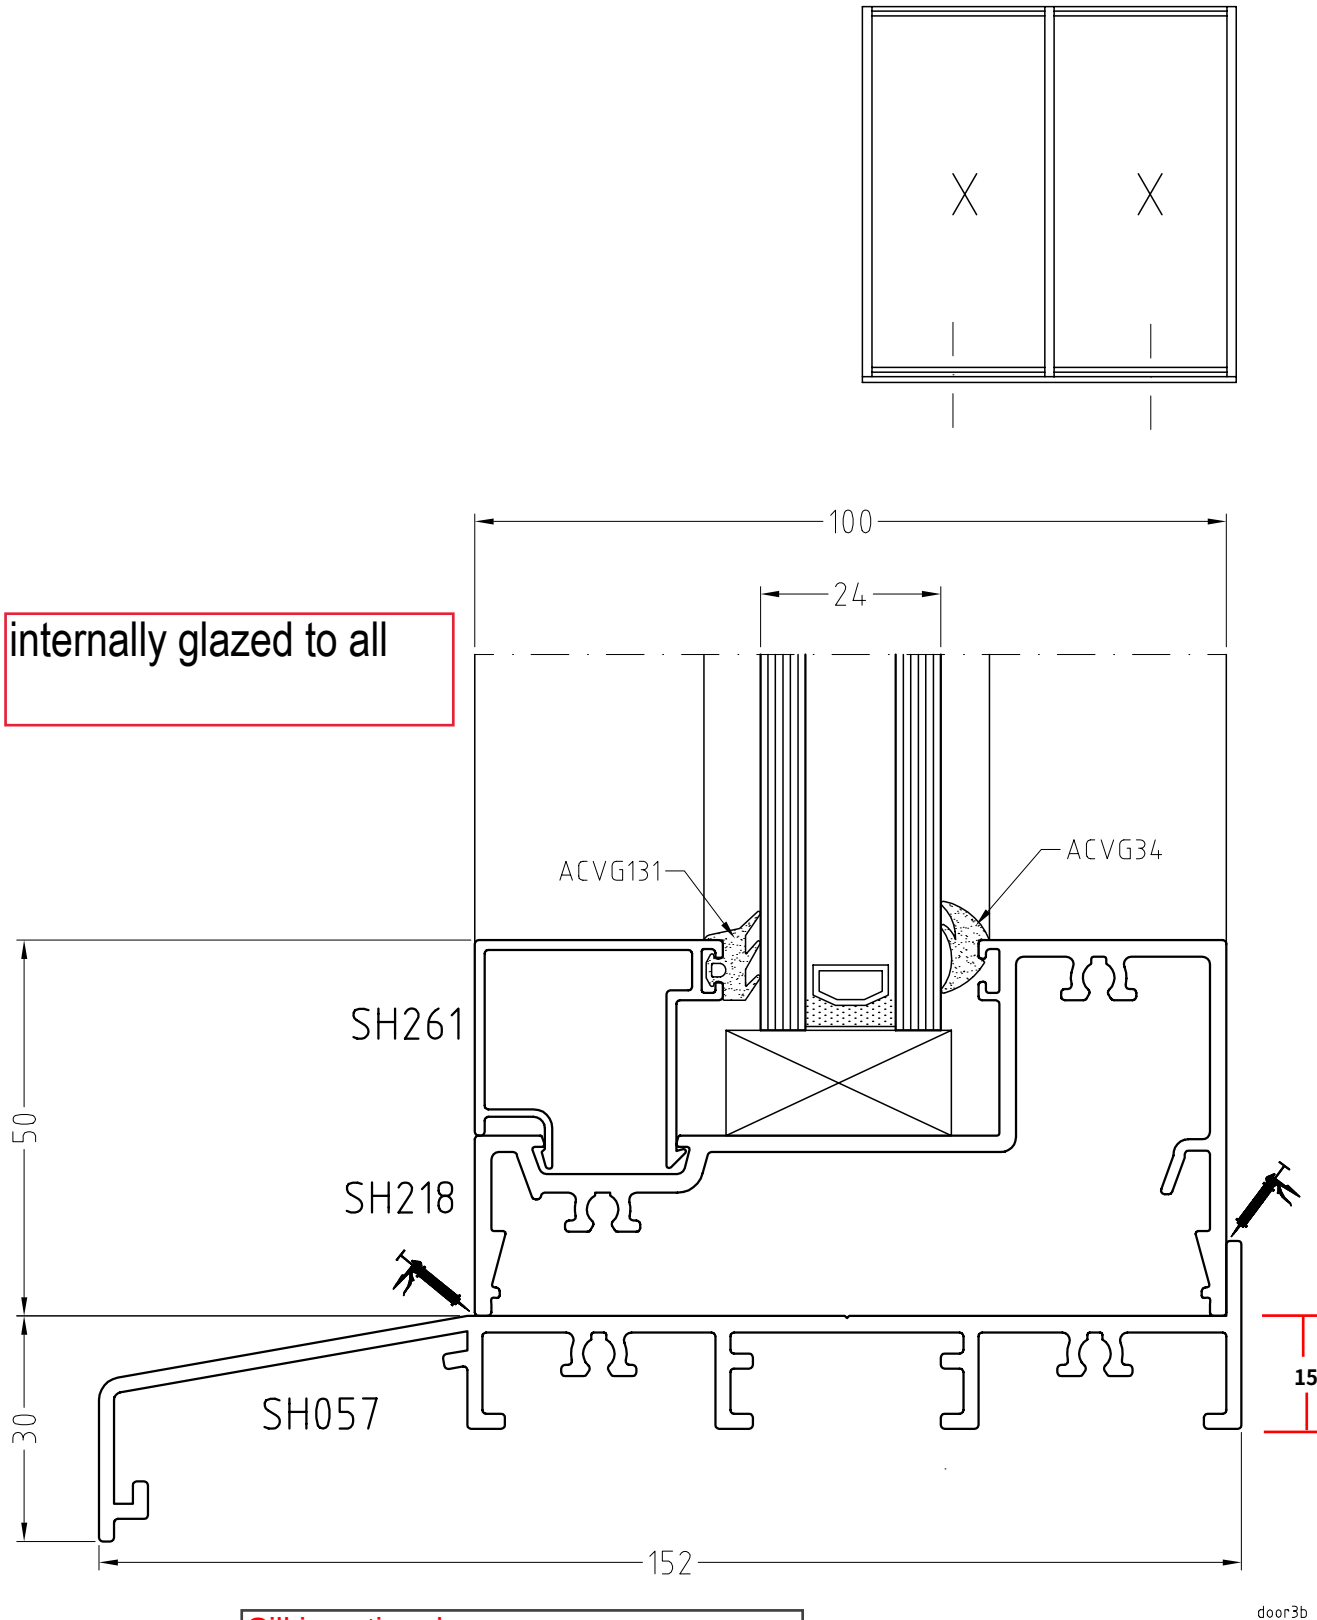

Cill is optional





SHOPLINE

SHc

SECTION

10C

Scale- 1:1

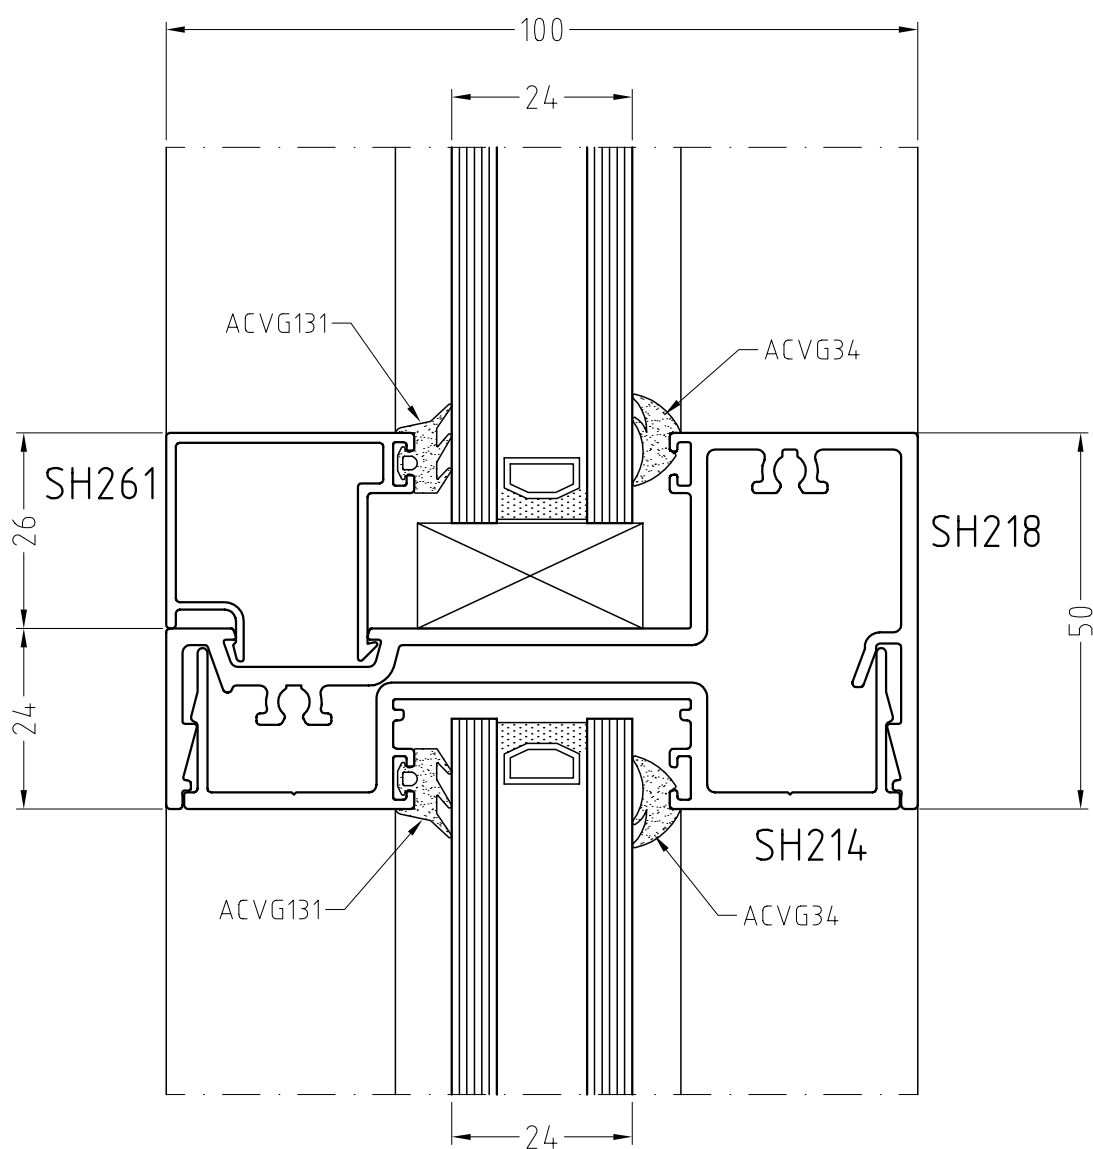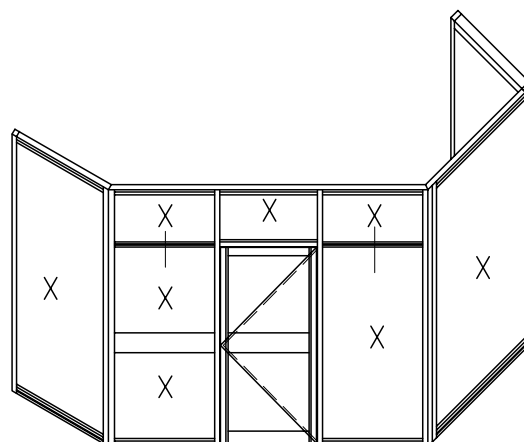

door10b