TITLE NUMBER

SF521053

STAFFORDSHIRE : STAFFORDSHIRE MOORLANDS

N

ORDNANCE SURVEY MAP REFERENCE: SJ9942NW

SCALE 1:2500

©CROWN COPYRIGHT. Produced by HMLR. Further reproduction in whole or in part is prohibited without the prior written permission of Ordnance Survey. Licence Number GD 272728.

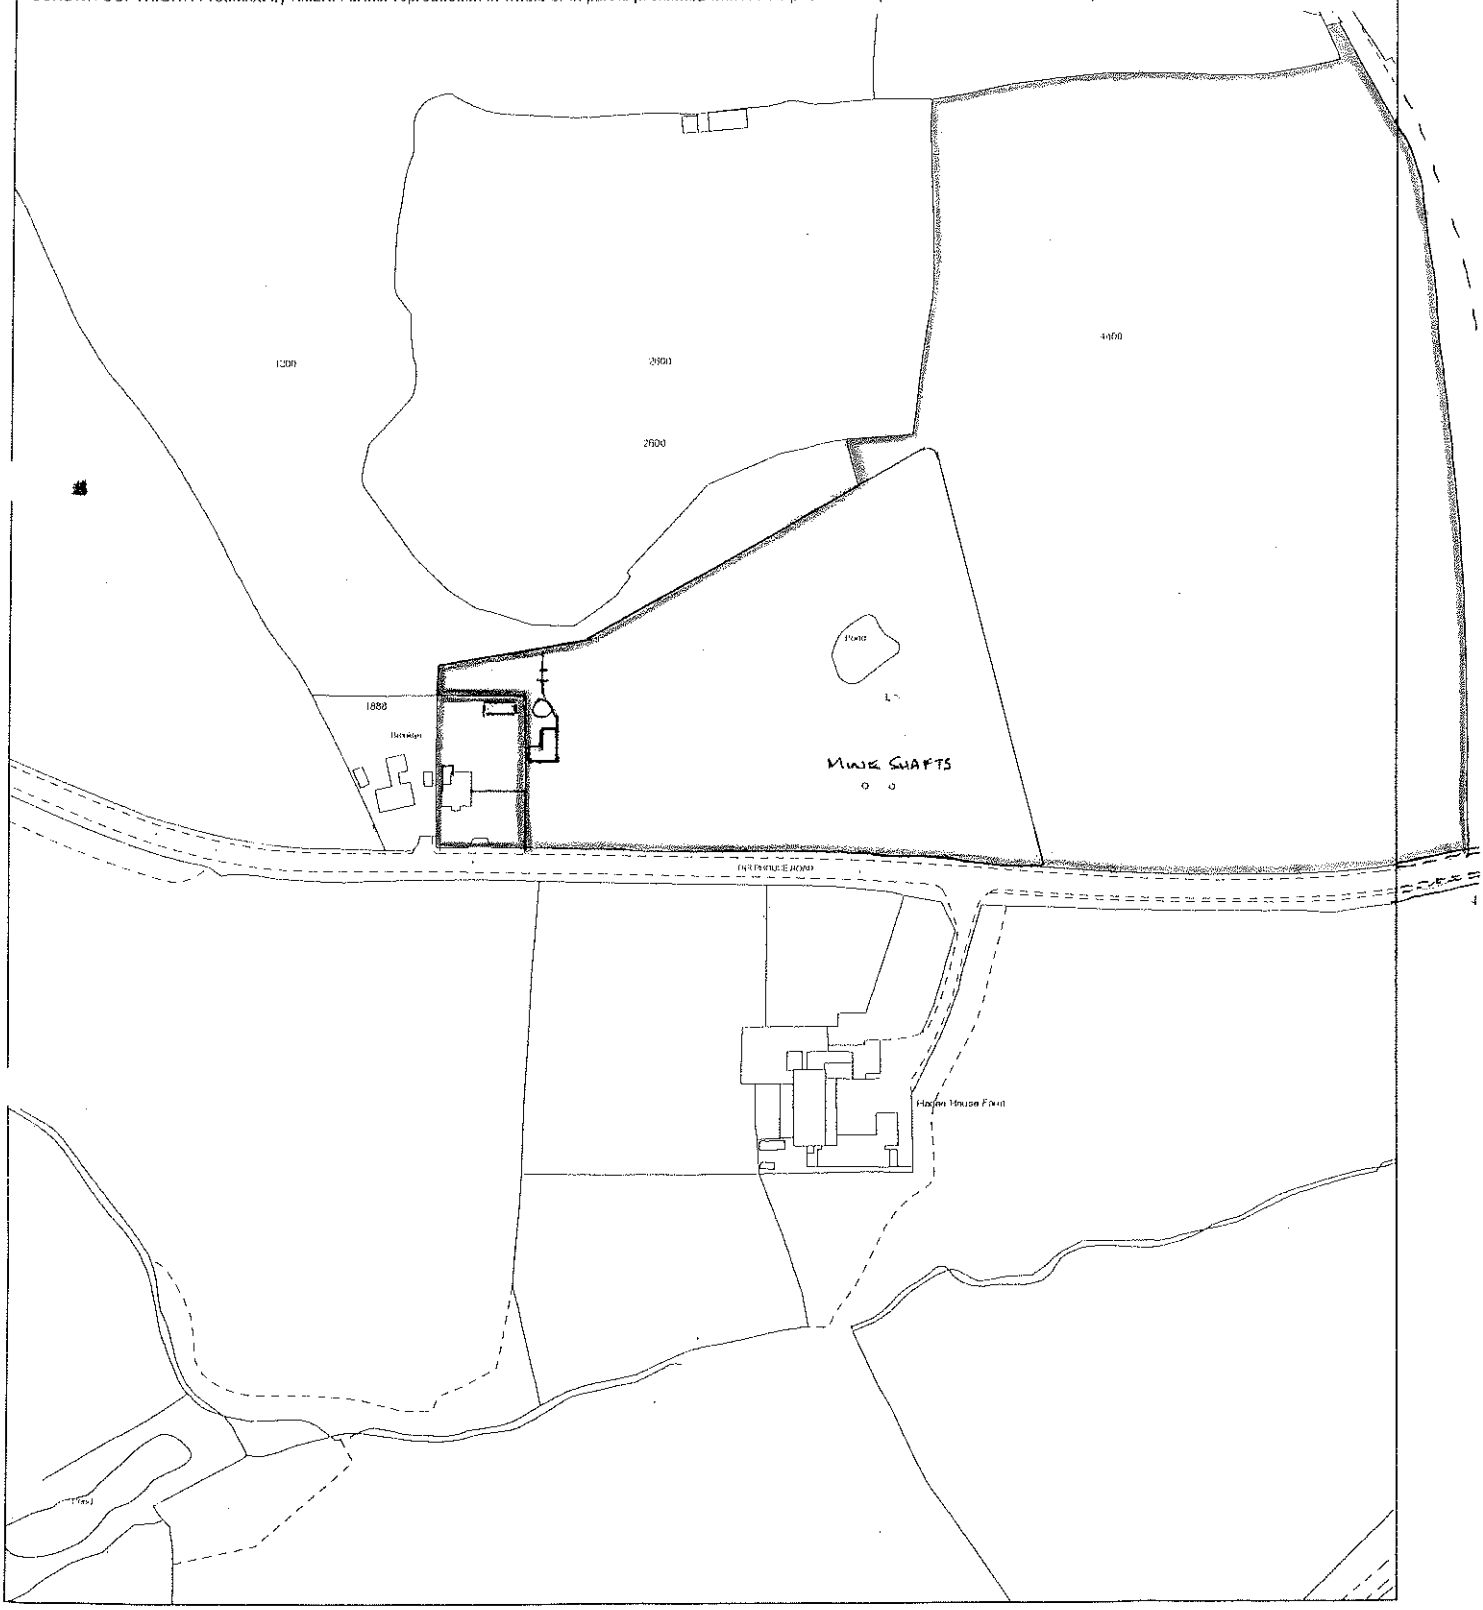

This title plan shows the general position of the boundaries: it does not show the exact line of the boundaries. Measurements scaled from this plan may not match measurements between the same points on the ground. For more information see Land Registry Public Guide 7 - *Title Plans*.

This official copy shows the state of the title plan on **13 December 2006** at **15:47:51**. It may be subject to distortions in scale. Under s.67 of the Land Registration Act 2002, this copy is admissible in evidence to the same extent as the original.

Issued on 13 December 2006.

This title is dealt with by the **Birkenhead (Old Market) District Land Registry**.

H.M. LAND REGISTRY PW 12/2006